DEFINE

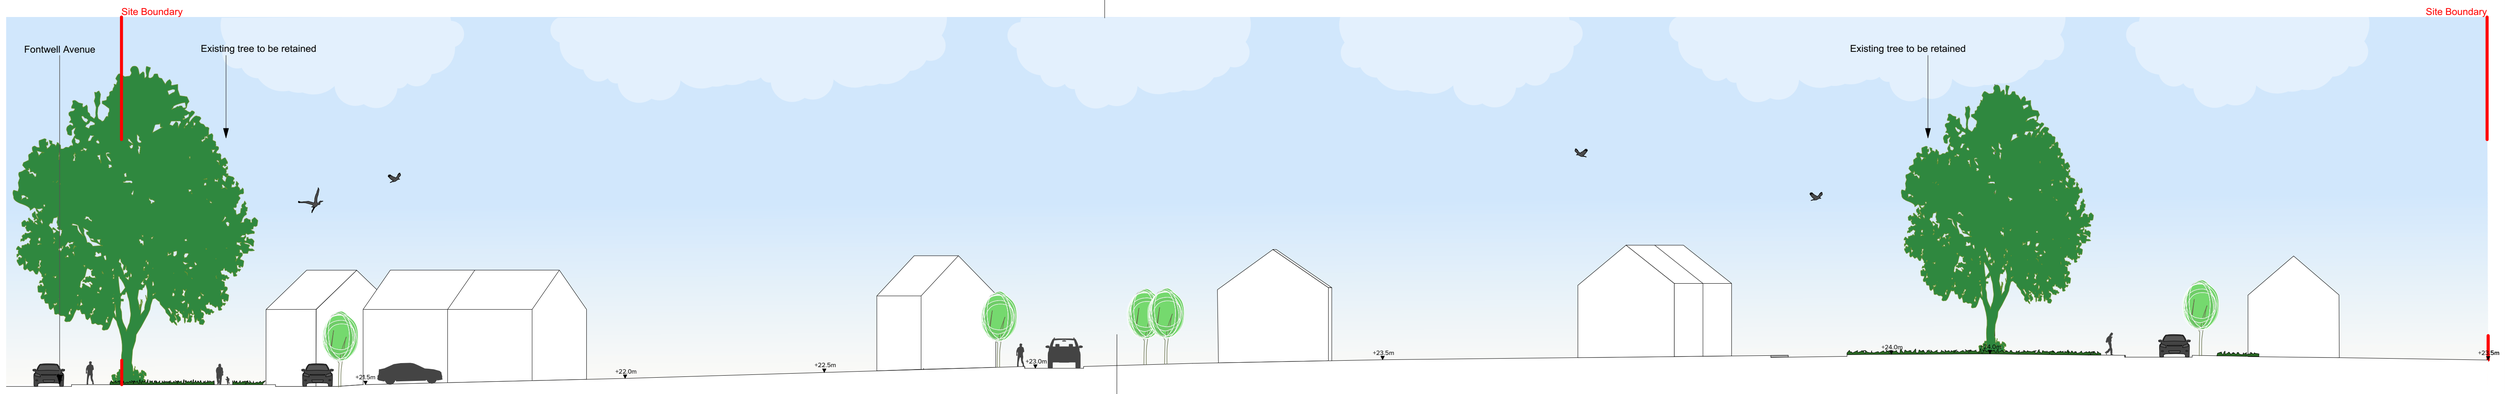

Section AA - 1:250 @ A1

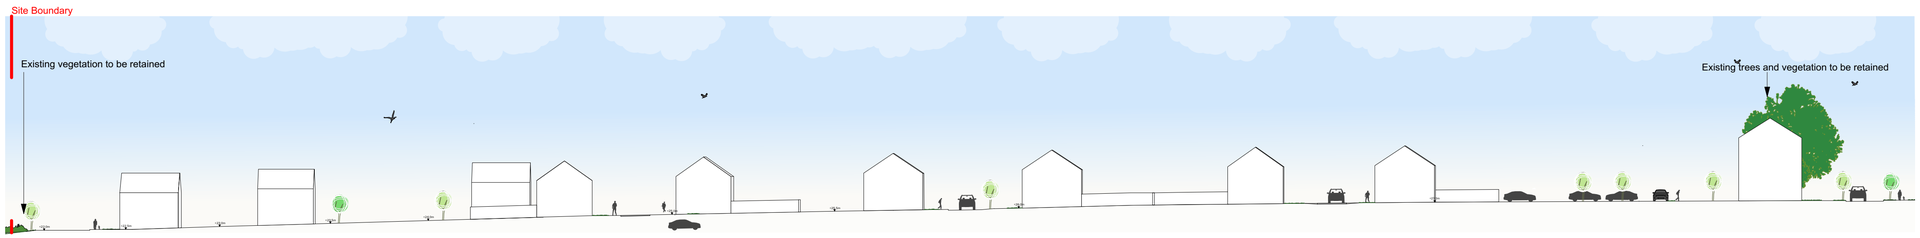

Section BB - 1:500 @ A1

Location Plan

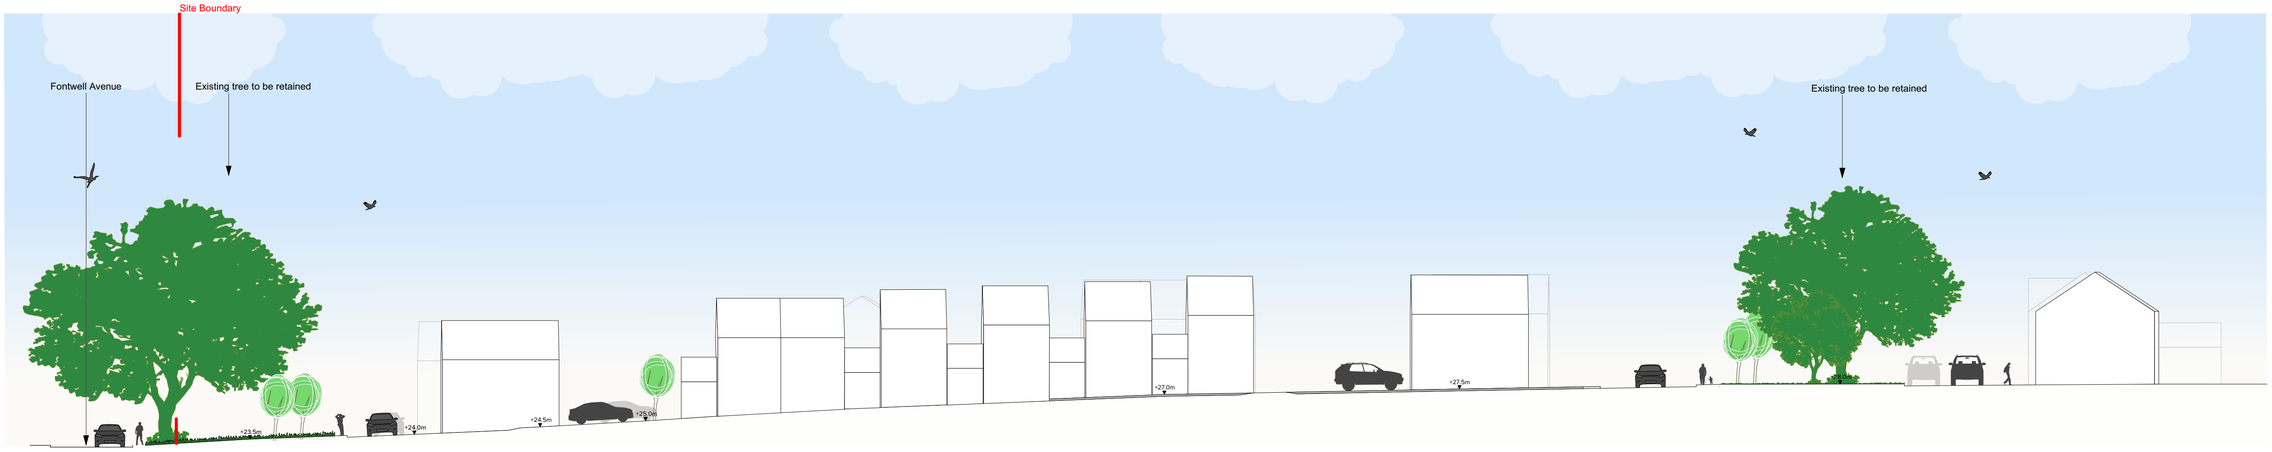

Section CC - 1:250 @ A1

Rev	Description	Date
B	Plans amended to reflect site layout changes	24.01.20
A	Plans amended to reflect site layout changes	12.04.19

B	Rev
DE-352-01-005	Drg No
Dandara Ltd	Client
Fontwell	Project
Section AA, BB, CC	Title
1:250 & 1:500 @ A1	Scale

ARUN DISTRICT COUNCIL WA/45/19/RES