


Section DD - 1:500 @ A1

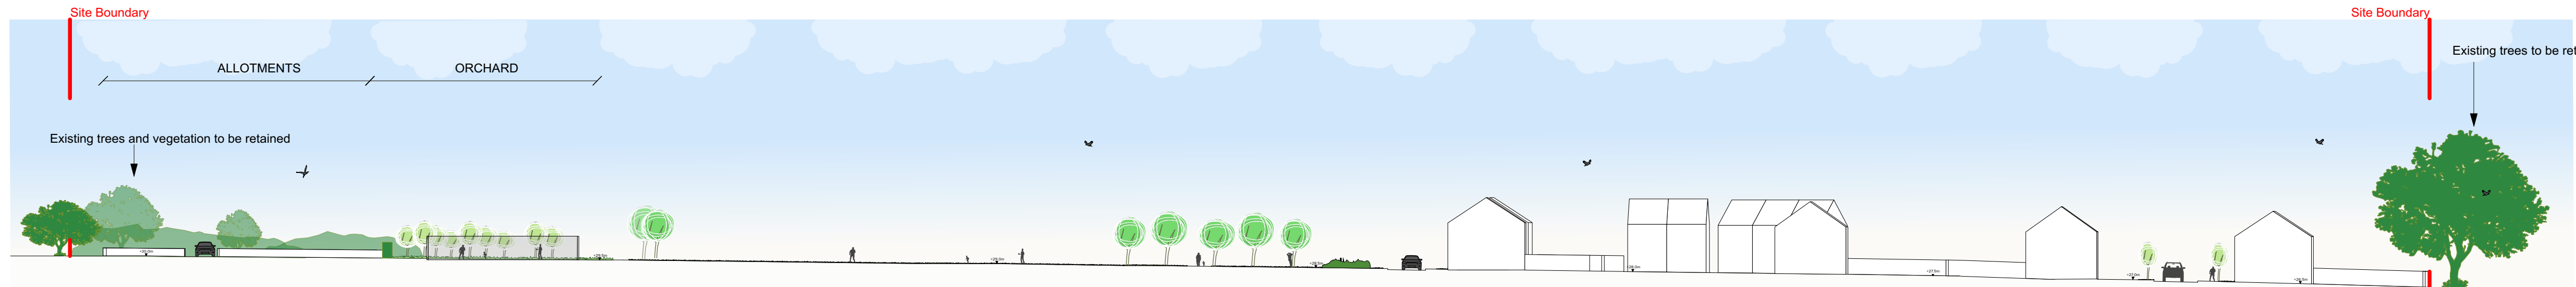

Location Plan



Section EE - 1:500 @ A1



Section FF - 1:250 @ A1

C	Plans amended to reflect site layout changes	24.01.20
B	Plans amended to reflect site layout changes	14.05.19
A	Plans amended to reflect site layout changes	12.04.19

Rev	Description	Date
C	Rev	
DE-352-01-006	Drg No	
Dandara Ltd	Client	
Fontwell	Project	
Section DD, EE, FF	Title	
1:250 & 1:500 @ A1	Scale	