



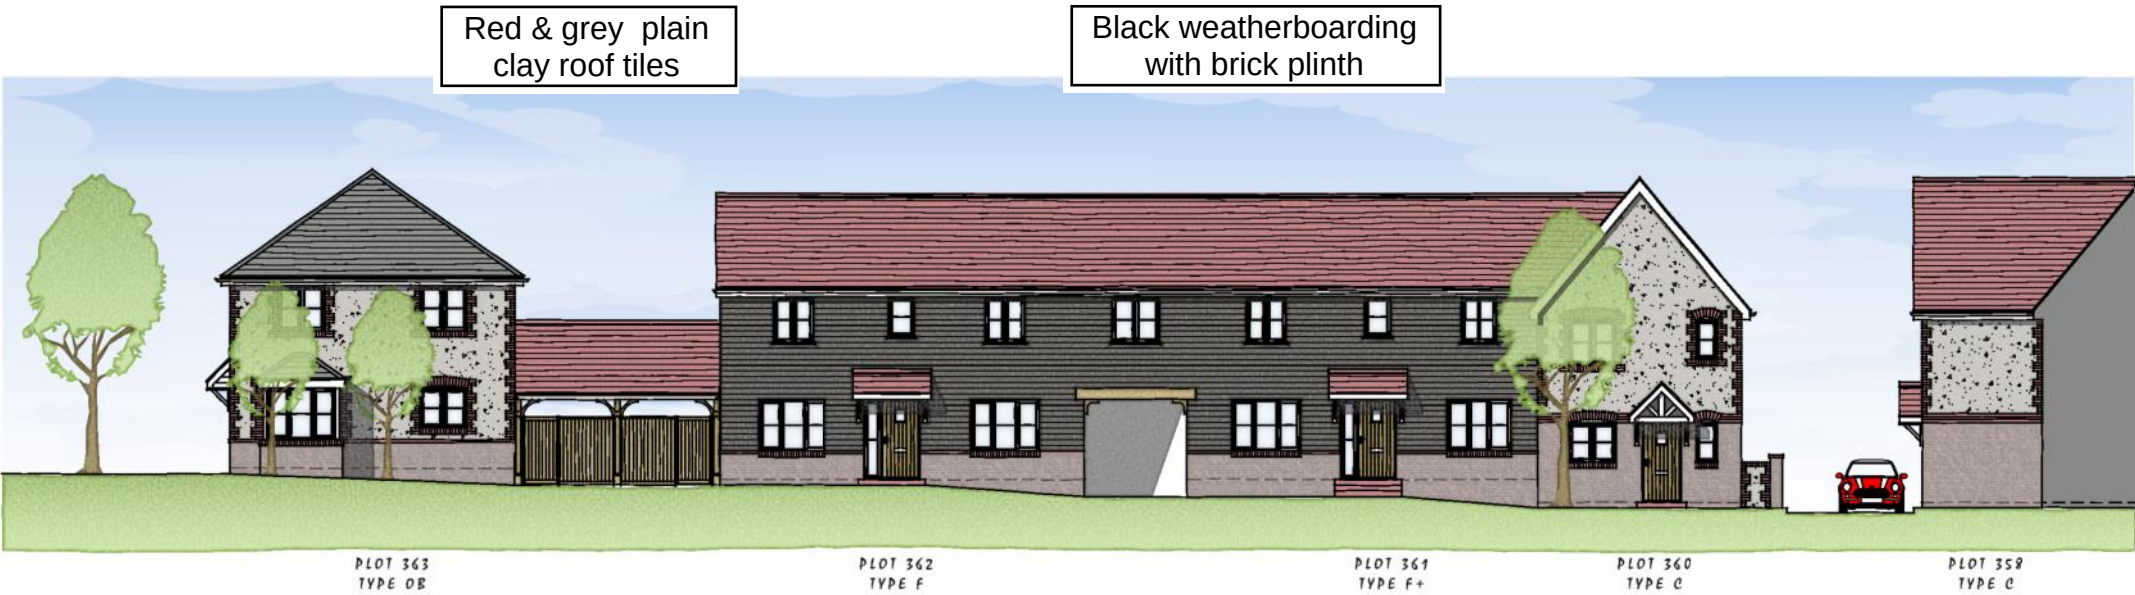

Character Area - Rural Edge

Character Summary	
Buildings	
Land use	Residential
Type (predominant)	'Cottage' style dwellings – occasional wide frontages
Height	1 to 2 storeys
Plot frontage	Hedge or wall boundaries. 'Sussex craft chestnut' fencing to paddocks and green space. Shared surface internal courtyards with specimen tree planting
Parking	Parking predominantly within shared courtyard
Architectural Character	Simple architectural forms
	Enclosed 'rural courtyards' with modern terrace barn typology
	Varying building lines Communal space and private gardens

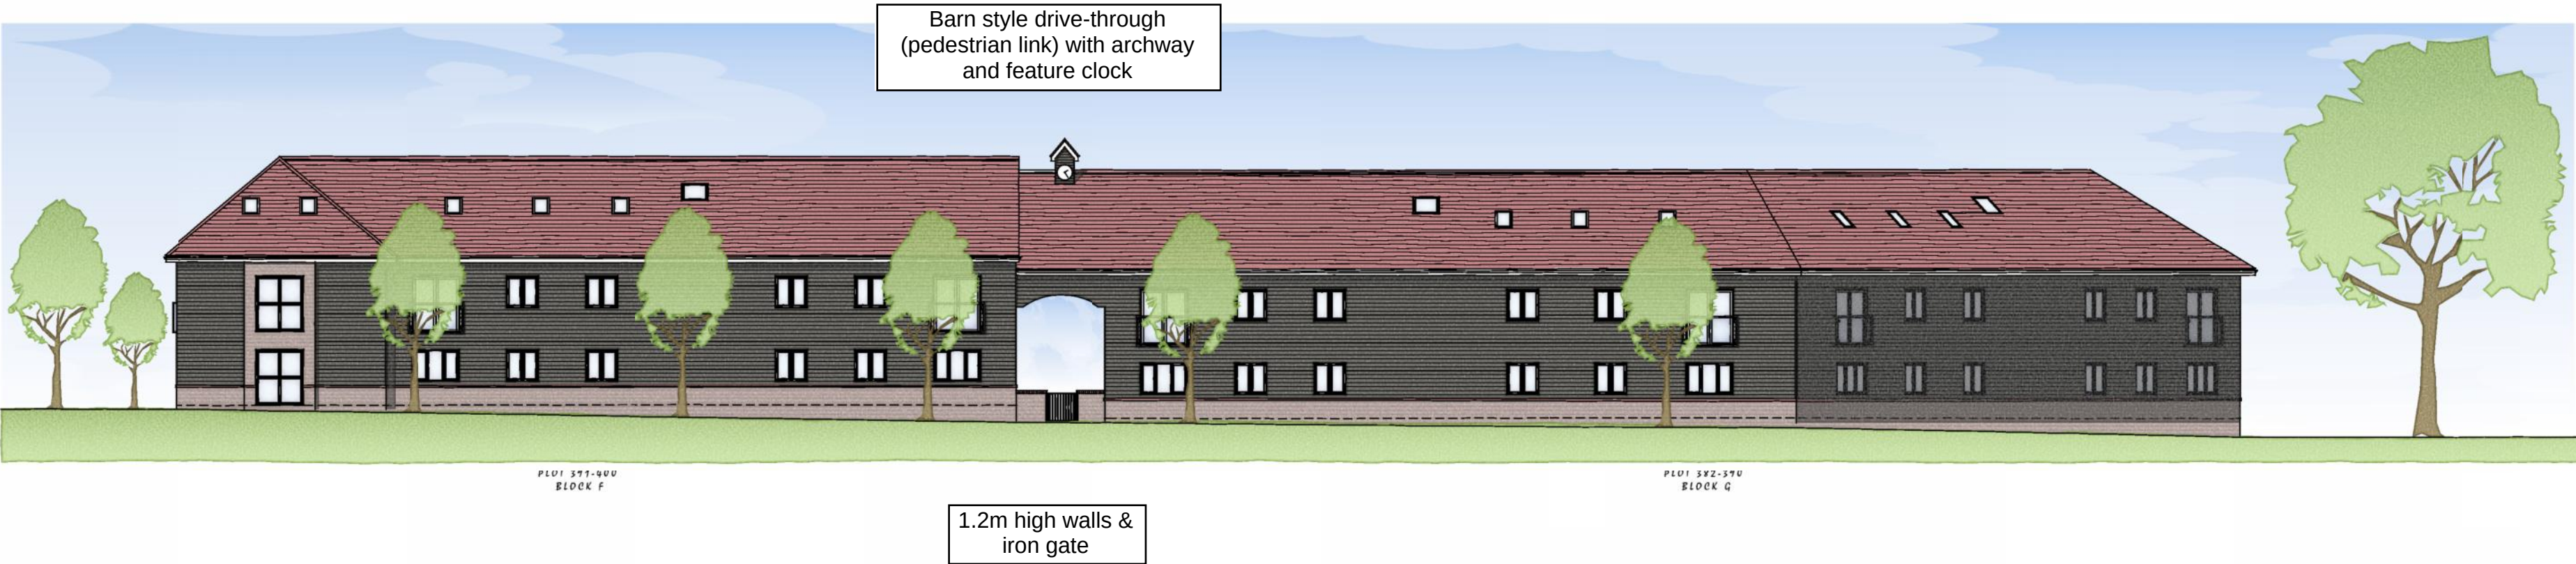

D	16.03.20	Amended in line with clients comments.	ACG	DGP
C	11.03.20	Character areas information added.	DGP	DGP
B	29.01.20	Blocks F & G amended.	ACG	DGP
A	17.01.20	Materials amended in line with clients comments.	ACG	DGP
Rev.	Date	Description	Drawn	Checked

Client



Project

Fontwell,
West Sussex.

Drawing Title

Streetscenes
Sheet 3

Scale

1:200 @ A2

Drawn

ACG

Checked

DGP

Date

January 2020

File

StreetScenes

Drawing Status

Drg.No.

P1549.SS.03

Rev.

D

PLANNING

AAP Architecture Ltd
Unit A, Monument Business Centre, Monument Way East, Woking, Surrey GU21 5LG
T 01483 727345 E projects@aap-arc.co.uk W aap-arc.co.uk

Under the Intellectual Property Act 2014, this drawing is the copyright of AAP Architecture Ltd.