


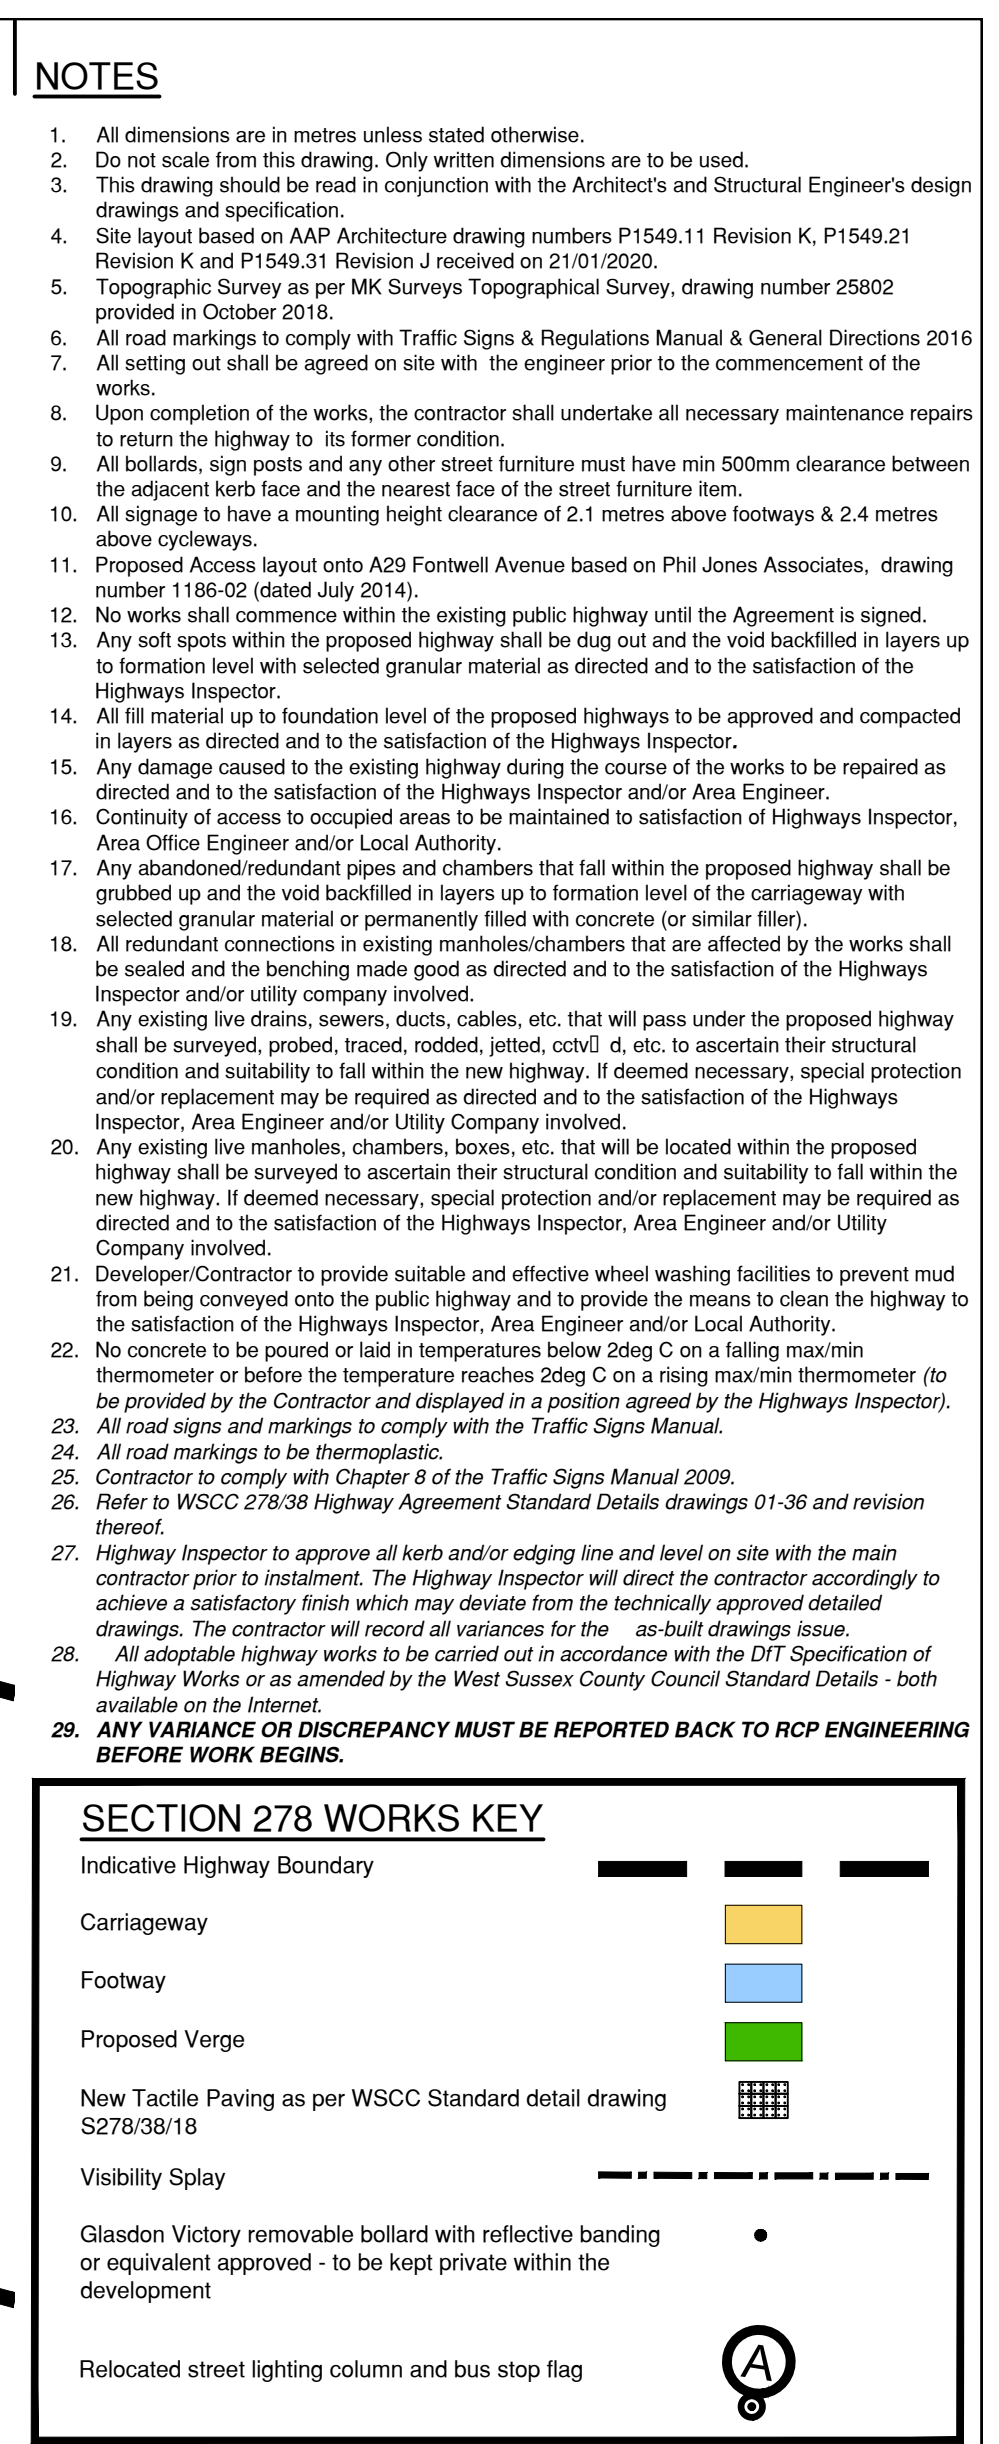

Agreement Plan 1

(Scale 1:250)

- ## SUPPORTING DRAWINGS
- DAN/E4736/322 Rev. D - Emergency Access Section 278: Construction Areas
 DAN/E4736/323 Rev. A - Emergency Access Section 278: Signs and Lines
 DAN/E4736/324 Rev. B - Emergency Access Section 278: Site Clearance
 DAN/E4736/325 Rev. A - Emergency Access Section 278: Proposed Levels
 DAN/E4736/327 Rev. A - Emergency Access Section 278: Highway Tracking

CDM NOTES

1. EXISTING SERVICES. Depth of existing services must be determined prior to works commencing. The contractor is responsible for establishing underground services in accordance with HSE Guidance note HS (G) 47. Any services which would be within the proposed construction layers must be lowered to below the sub-base.

