


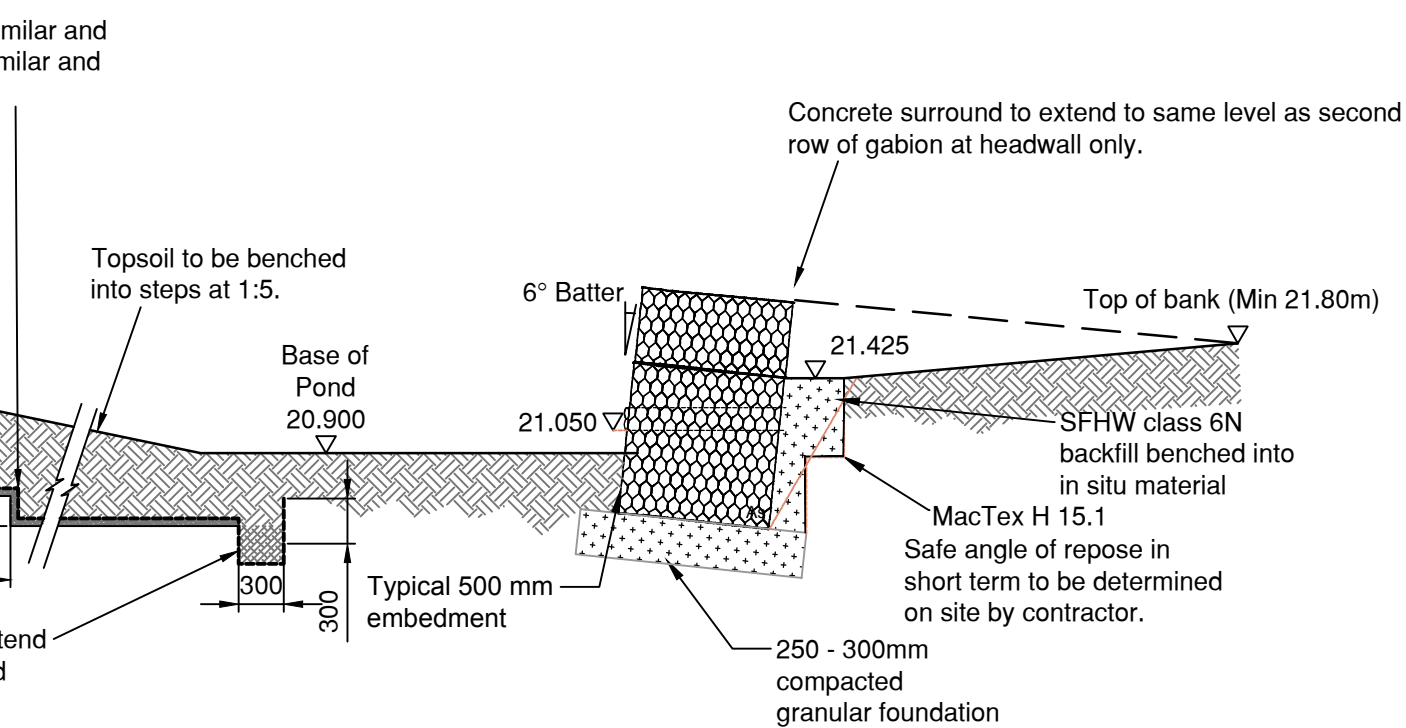

- domestic gardens and pathways without any possibility of vehicular access, 0.35m;
- domestic driveways, parking areas and yards with height restrictions to prevent entry by vehicles with a gross weight in excess of 7.5 tonnes, 0.5m;
- domestic driveways, parking areas and narrow streets without footways (e.g. mews developments) with limited access for vehicles with a gross weight in excess of 7.5 tonnes, 0.9m;
- agricultural land and public open space, 0.9m;
- other highways and parking areas with unrestricted access to vehicles with a gross vehicle weight in excess of 7.5 tonnes, 1.2m.

1. **EXISTING SERVICES.** Depth of existing services must be determined prior to works commencing. The contractor is responsible for establishing underground services in accordance with HSE Guidance note HS (G) 47. Any services which would be within the proposed construction layers must be lowered to below the sub-base.



B	21.08.20	Geocellular Soakaway/Storage unit connection detail added.		GD-1	TRS
		Basin details added. Gabion details updated.			
A	12.03.20	Geocellular Soakaway detail added. Dimensions to basin added.		LD	TRS
Rev.	Date	Details		By	Chkd Appd

Client:-



Site:-
Fontwell
Eastergate
Arundel

Drawing Title:-
**TYPICAL
CONSTRUCTION
DETAILS**

Sheet 1 of 2

Date: January 2019		Scales: As Shown at A1	
Drawn: LD	Checked: TRS	Approved: TRS	

Drawing No. _____

DAN/E4736/009 B

FOR INFORMATION ONLY



Rogers Cory Partnership
Architectural and Civil Consultants
The Old School Old School Road
Hook, Hampshire, RG27 9NJ

T: 01256 769269 E: mail@rcpconsultants.co.uk W: rcpconsultants.co.uk