



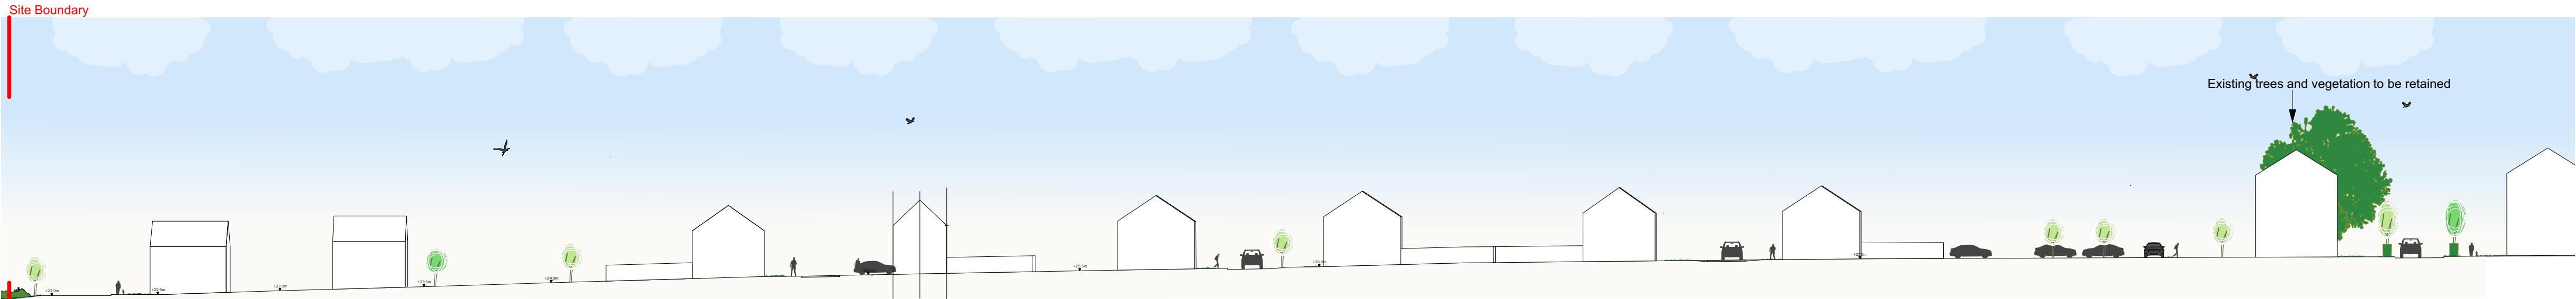


Section AA - 1:250 @ A1



Section BB - 1:500 @ A1

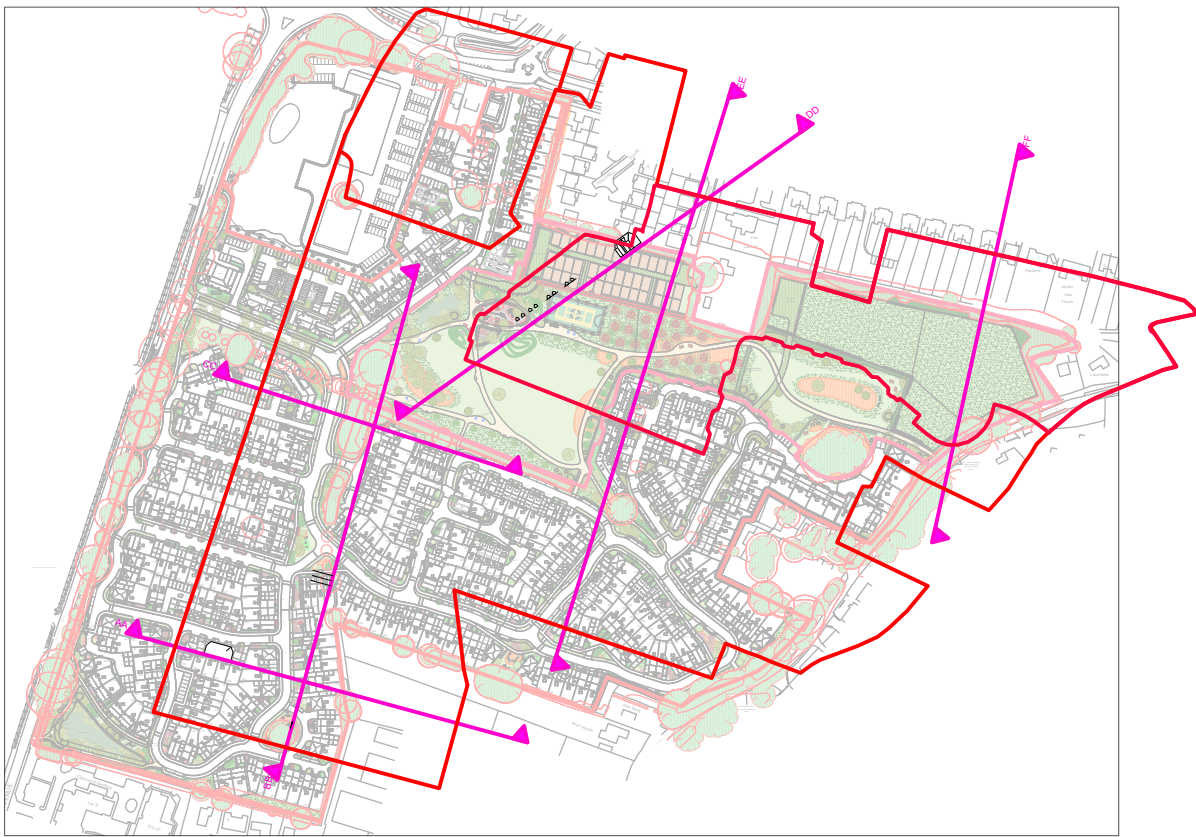

Location Plan

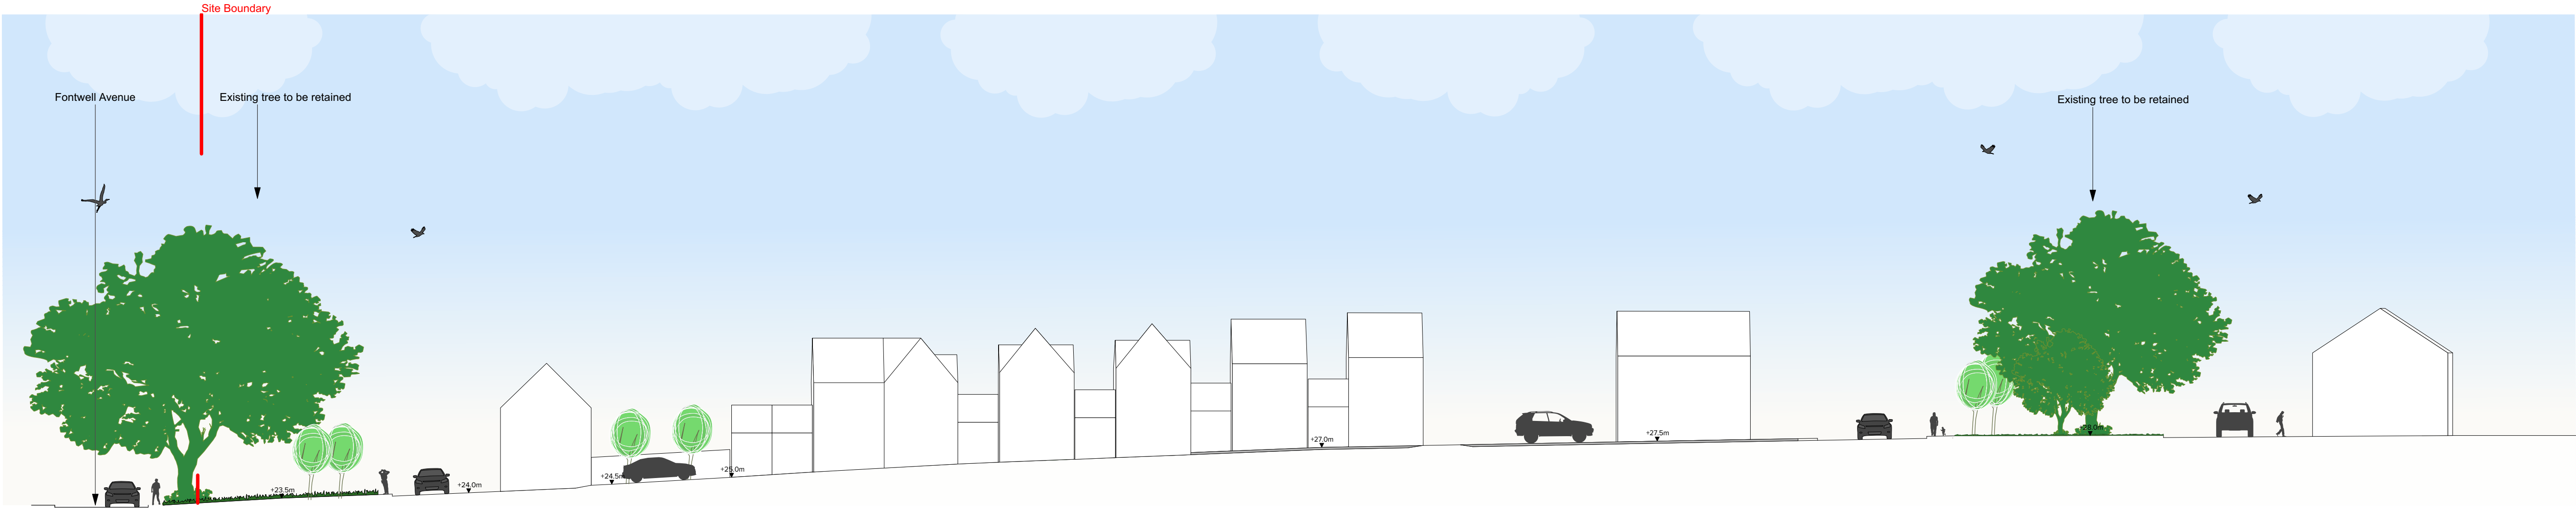

Section CC - 1:250 @ A1

Rev	Description	Date	Rev	Description	Date
F	Minor layout changes	20.08.20	F	Rev	
E	Minor layout changes	17.08.20	DE-352-01-005	Dwg No	
D	Plans amended to reflect site layout changes	23.07.20	Dandara Ltd	Client	
C	Location plan updated with revised architectural layout	24.06.20	Fontwell	Project	
B	Plans amended to reflect site layout changes	24.01.20	Section AA, BB, CC	Title	
A	Plans amended to reflect site layout changes	12.04.19	1:250 & 1:500 @ A1	Scale	