

Strays (Rural Edge)



Paddocks



Paddocks



Barns



The Strays (Rural Edge)



Wandleys Lane



Strays (Rural Edge)


Wandleys Lane



Wandleys Lane



Rural Edge

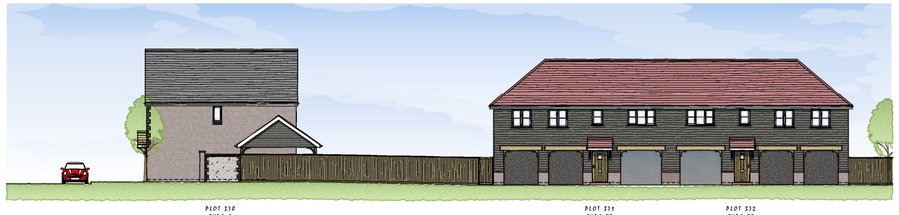

Rural Edge

Barns



Wandleys Lane

Rev.	Date	Description	Drawn	Checked
E	18.08.20	Plots 346 & 366 boundary treatment revised.	BAS	DGP
D	17.08.20	Amended in line with client's comments.	BAS	DGP
C	23.06.20	Blocks F & G updated.	DGP	DGP
B	19.06.20	Window added to plot 375.	ACG	DGP
A	19.06.20	Amended in line with client's comments.	ACG	DGP

Client: dandara

aap architecture

Project
Fontwell,
West Sussex.

Drawing Title
Streetscenes - Sheet 8 of 8
Rural Edge

Scale 1:200 @ A1 | Drawn ACG | Checked DGP

Date June 2020 | File StreetScenes | Drawing Status

Drg.No. P1549.SS-R.01 | Rev. E | PLANNING

AAP Architecture Ltd
Unit A, Monument Business Centre, Monument Way East, Woking, Surrey GU21 5LG
T 01483 727345 **E** projects@aap-arc.co.uk **W** aap-arc.co.uk

Under the Intellectual Property Act 2014, this drawing is the copyright of AAP Architecture Ltd.

ARUN DISTRICT COUNCIL WA/85/19/RES