


C	19.08.20	Amended in line with client's comments.	DGP	DGP
B	23.06.20	Amended in line with client's comments.	ACG	DGP
A	19.06.20	Amended in line with client's comments.	ACG	DGP
Rev.	Date	Description	Drawn	Checked

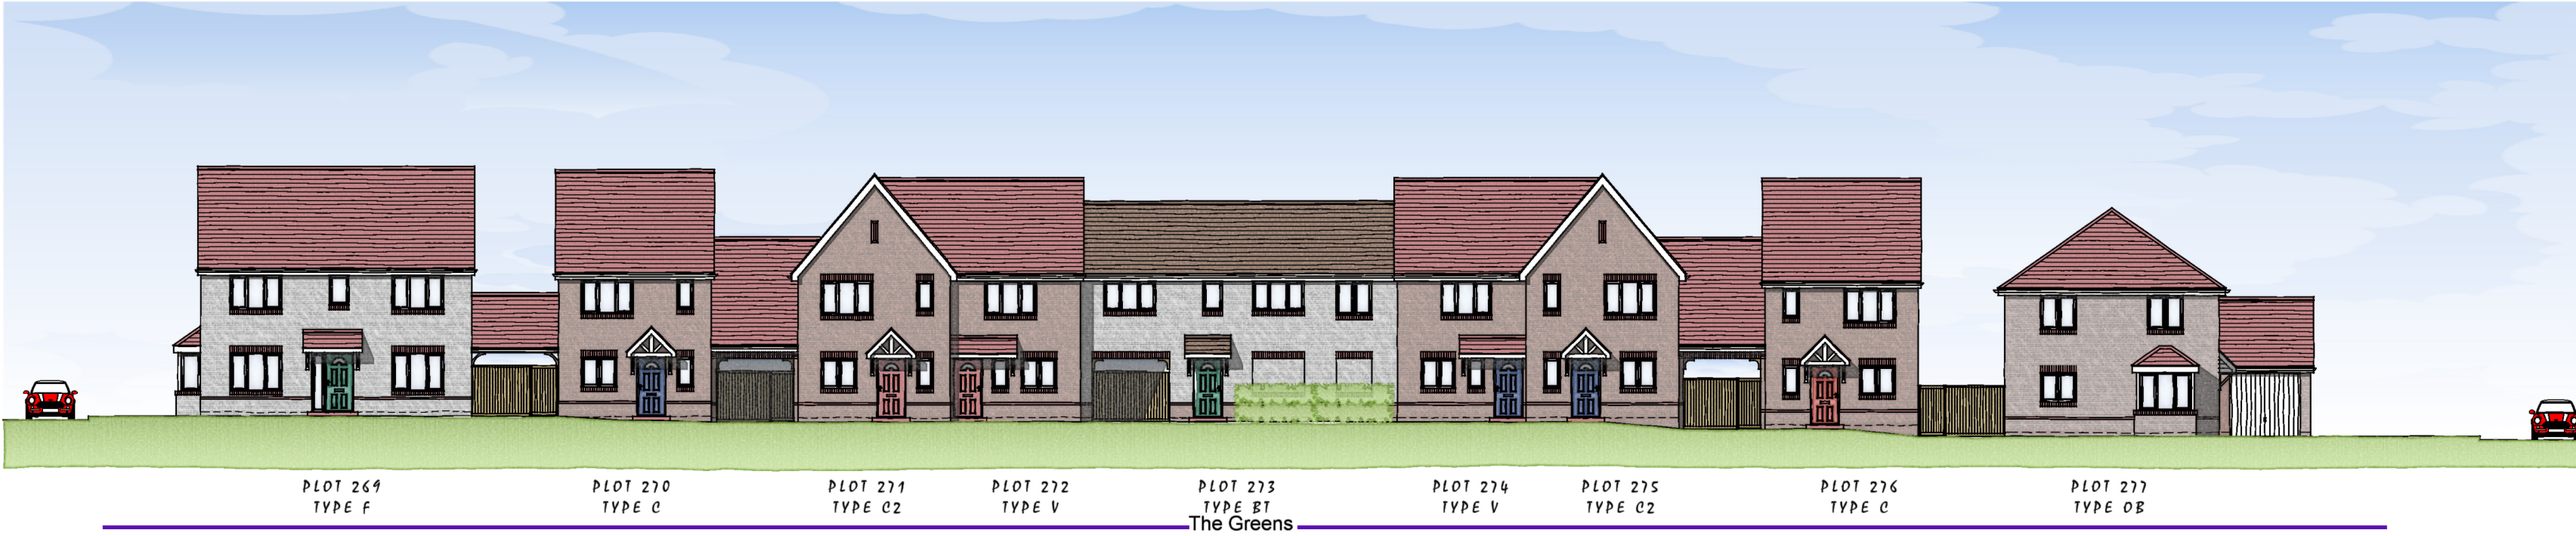

Client
Project
Fontwell,
West Sussex.
Drawing Title
Streetscenes - Sheet 7 of 8
The Greens
Scale 1:200 @ A1
Date June 2020
Drg.No. P1549.SS-T.02
Drawn ACG
File StreetScenes
Rev. C
Checked DGP
Drawing Status
PLANNING

AAP Architecture Ltd
Unit A, Monument Business Centre, Monument Way East, Woking, Surrey GU21 5LC
T 01483 727345 E projects@aac-arc.co.uk W aap-arc.co.uk

Under the Intellectual Property Act 2014, this drawing is the copyright of AAP Architecture Ltd.