


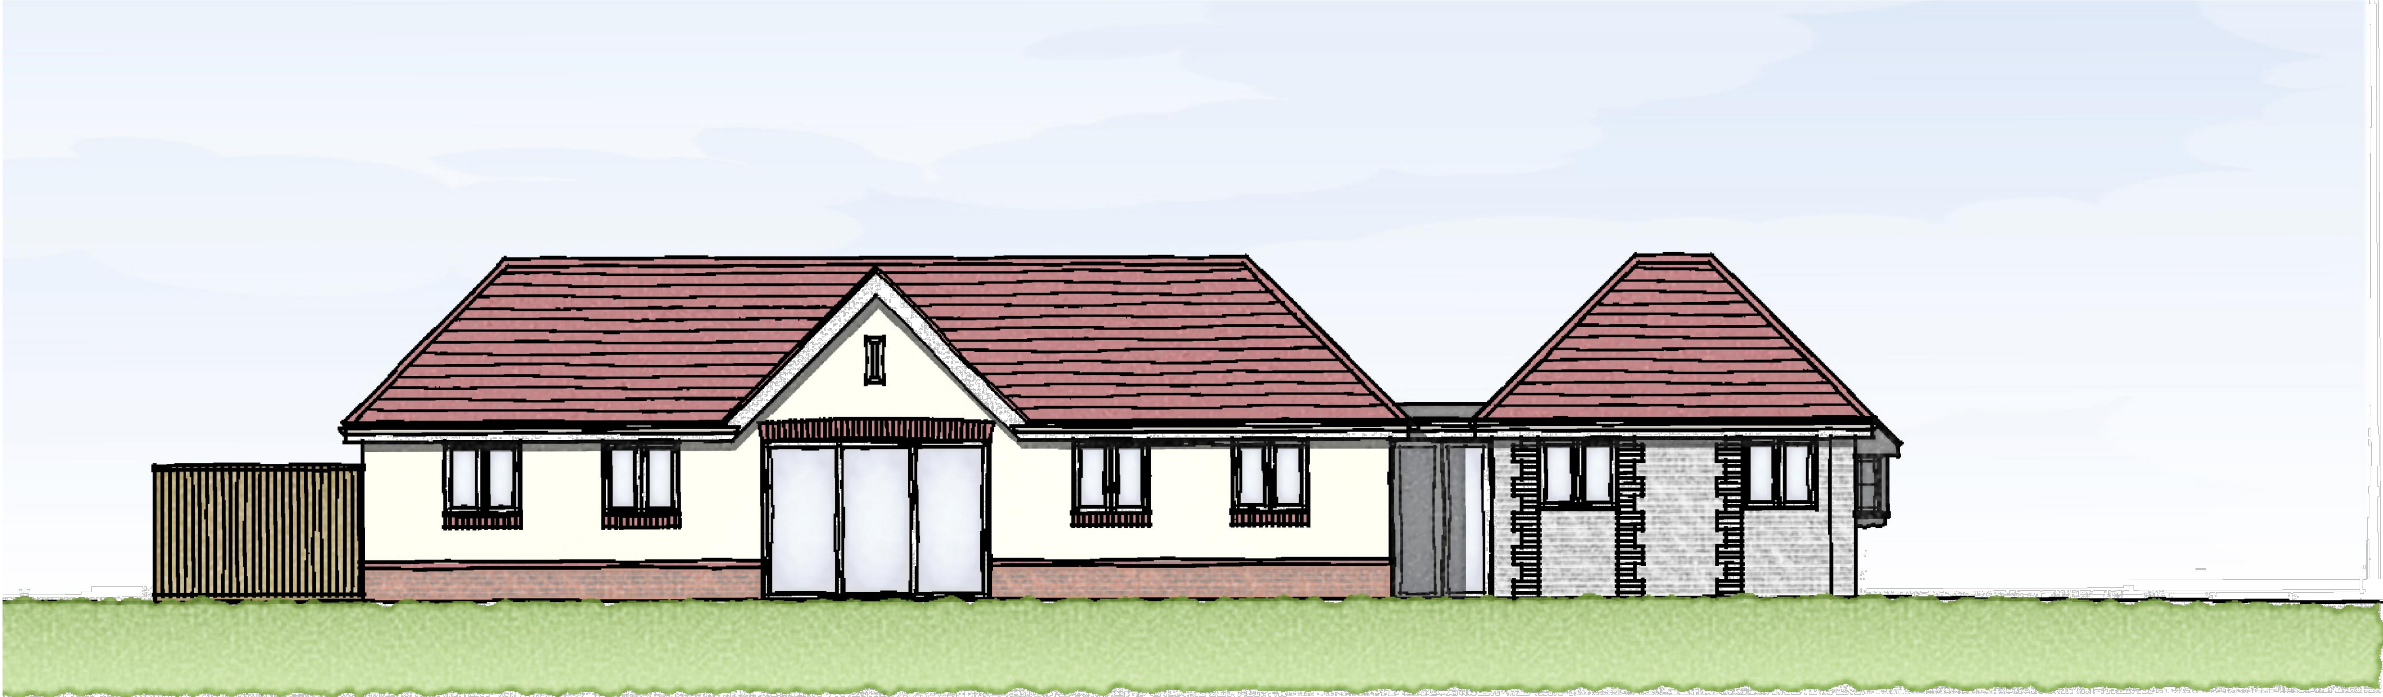

COMMUNITY BUILDING



A	20/07/20	Initial Issue	SM
Rev.	Date	Description	Initial

Development
Fontwell

Drawing Title
**Community Building
Elevations**

Status
Planning



Roman House, South Hampshire Industrial Park,
Eddystone Road, Totton, SO40 3SA
Tel: 02382 124061

Scale	Paper Size	Date	Drawn	Checked
1:100	A3	20/07/20	SM	CA

Drwg. No.	Rev.
FON-TECH-CBE	A