DEFINE

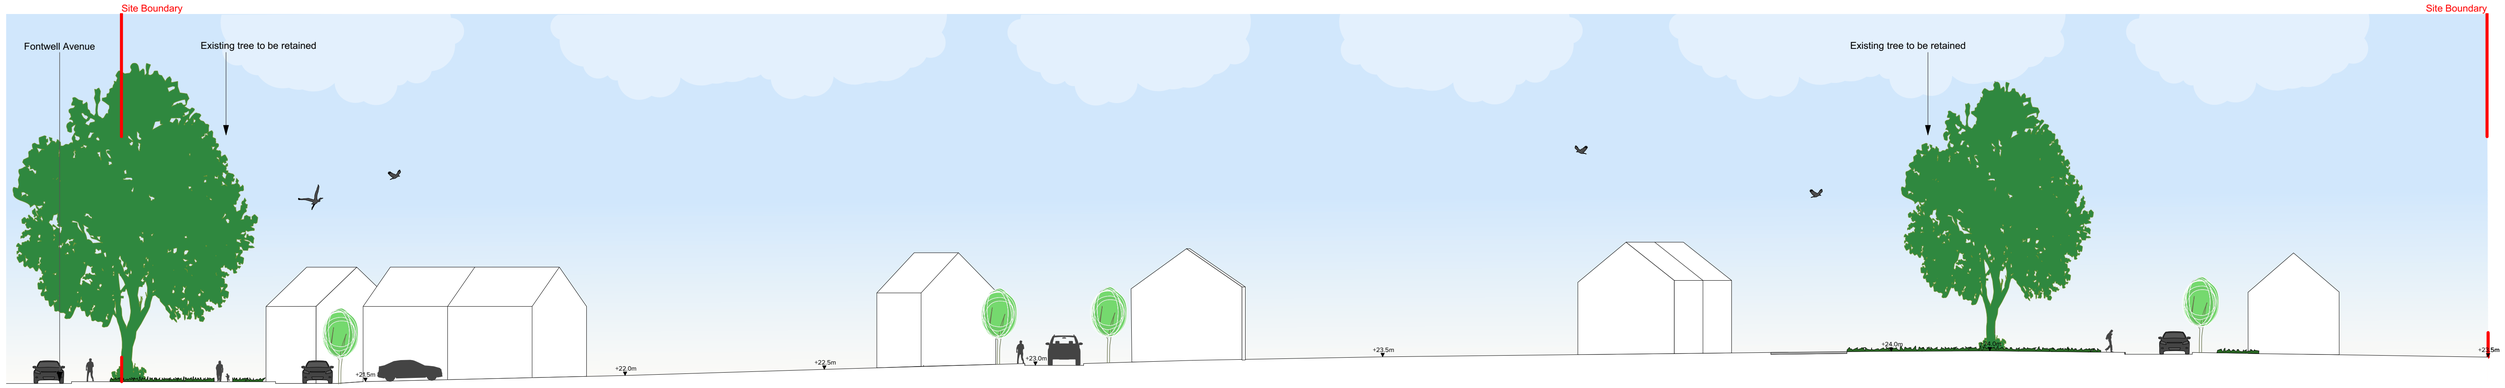

Section AA - 1:250 @ A1

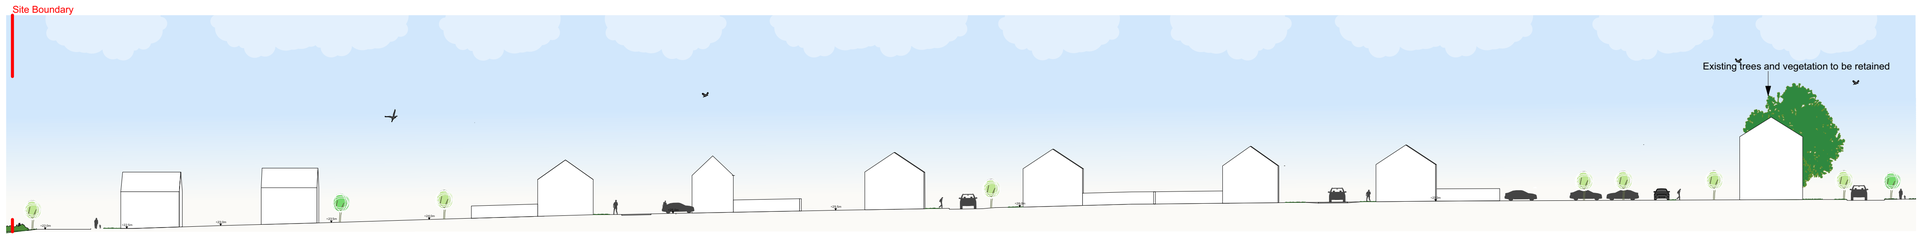

Section BB - 1:500 @ A1

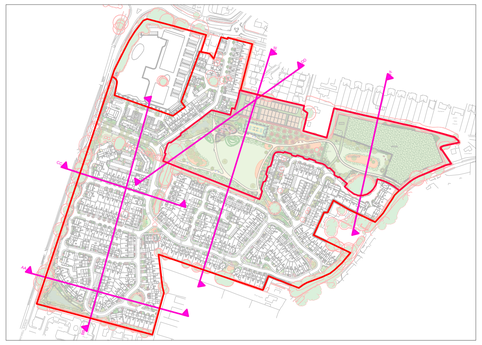

Location Plan

Section CC - 1:250 @ A1

Rev	Description	Date
G	Minor layout changes	03.11.20
F	Minor layout changes	20.08.20
E	Minor layout changes	17.08.20
D	Plans amended to reflect site layout changes	23.07.20
C	Location plan updated with revised architectural layout	24.06.20
B	Plans amended to reflect site layout changes	24.01.20
A	Plans amended to reflect site layout changes	12.04.19

G	Rev
DE-352-01-005	Drg No
Dandara Ltd	Client
Fontwell	Project
Section AA, BB, CC	Title
1:250 & 1:500 @ A1	Scale