Section DD - 1:500 @ A1

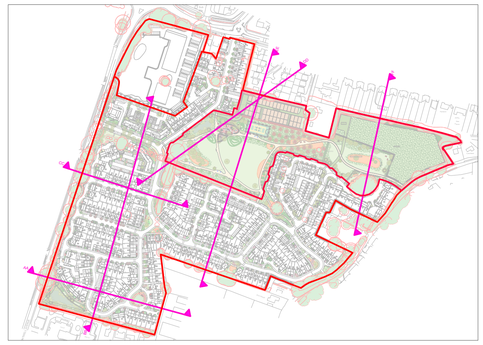

Location Plan

Section EE - 1:500 @ A1

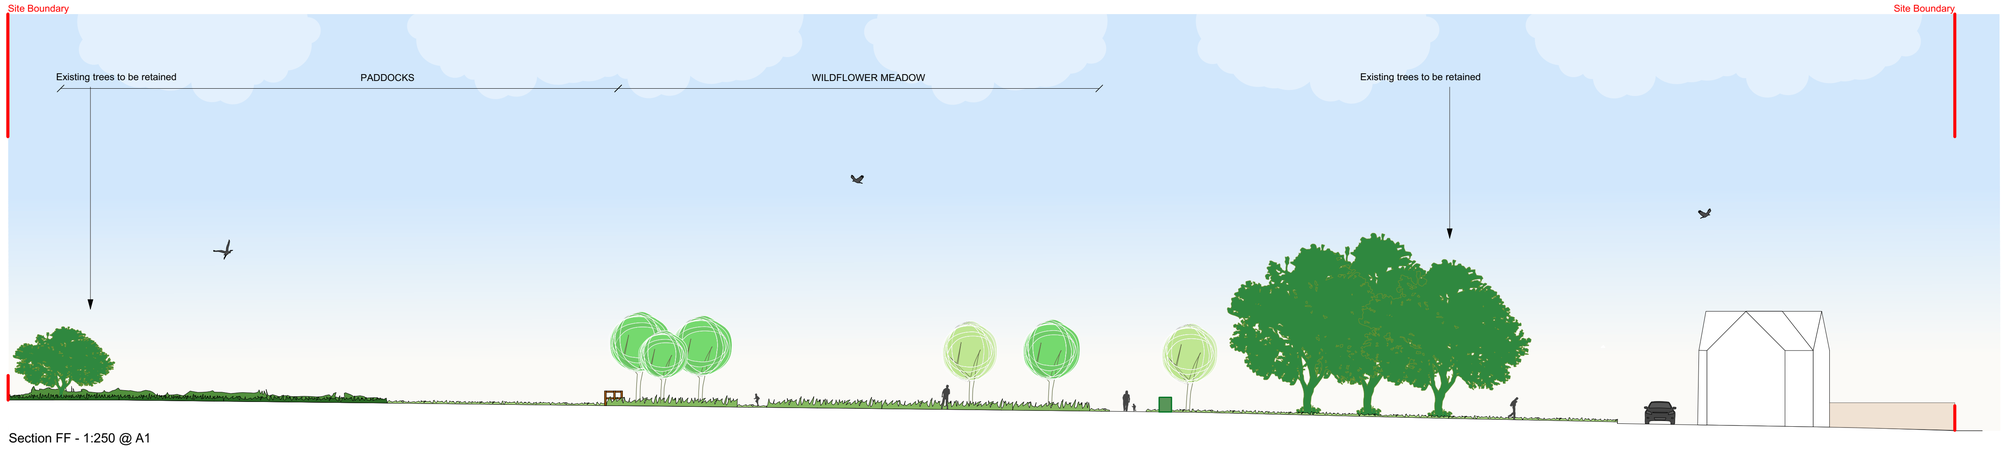

Section FF - 1:250 @ A1

Rev	Description	Date
H	Minor layout changes	03.11.20
G	Minor layout changes	20.08.20
F	Minor layout changes	17.08.20
E	Plans amended to reflect site layout changes	23.07.20
D	Location plan updated with revised architectural layout	24.06.20
C	Plans amended to reflect site layout changes	24.01.20
B	Plans amended to reflect site layout changes	14.05.19
A	Plans amended to reflect site layout changes	12.04.19

H	Rev
DE-352-01-006	Drg No
Dandara Ltd	Client
Fontwell	Project
Section DD, EE, FF	Title
1:250 & 1:500 @ A1	Scale