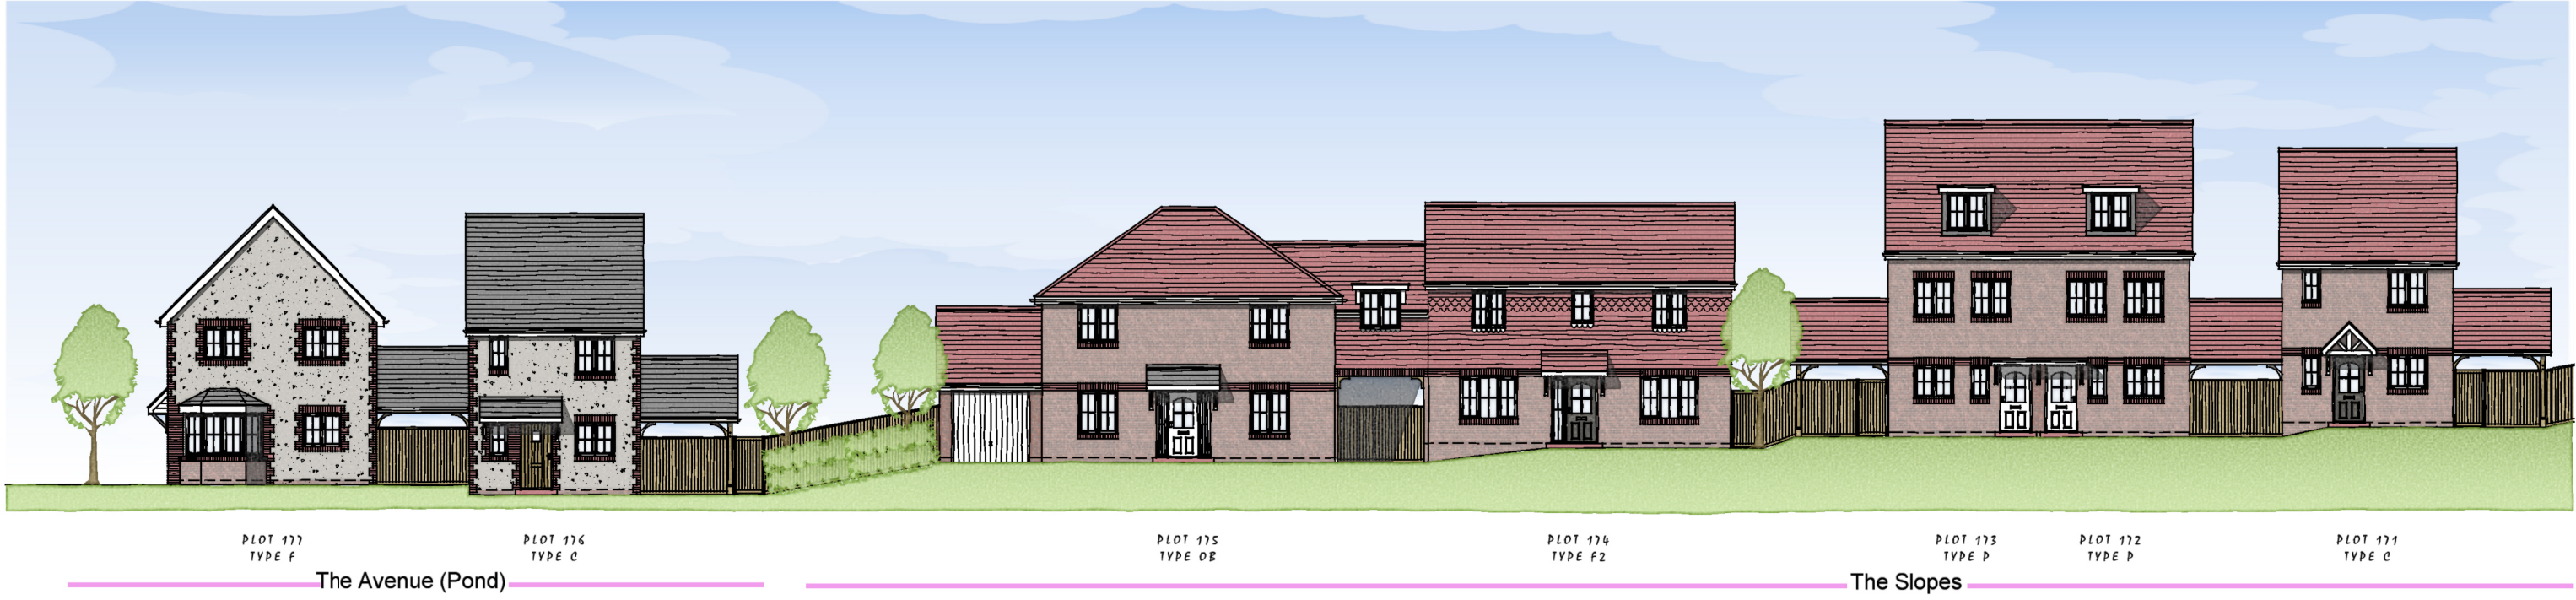


D	26.10.20	Amended in line with client's comments.	ACG	DGP
C	24.08.20	Amended in line with client's comments.	BAS	DGP
B	05.08.20	Amended in line with client's comments.	ACG	DGP
A	24.06.20	Amended in line with client's comments.	TM	DGP
Rev.	Date	Description	Drawn	Checked

Client **dandara** **aap** architecture

Project **Fontwell, West Sussex.**

Drawing Title **Streetscenes - Sheet 4 of 8 The Slopes**

Scale **1:200 @ A1** Drawn **ACG** Checked **DGP**

Date **June 2020** File **StreetScenes** Drawing Status

Drg.No. **P1549.SS-F.03** Rev. **D** **PLANNING**

AAP Architecture Ltd
Unit A, Monument Business Centre, Monument Way East, Woking, Surrey GU21 5LG
T 01483 727345 E projects@aap-arc.co.uk W aap-arc.co.uk

Under the Intellectual Property Act 2014, this drawing is the copyright of AAP Architecture Ltd.