
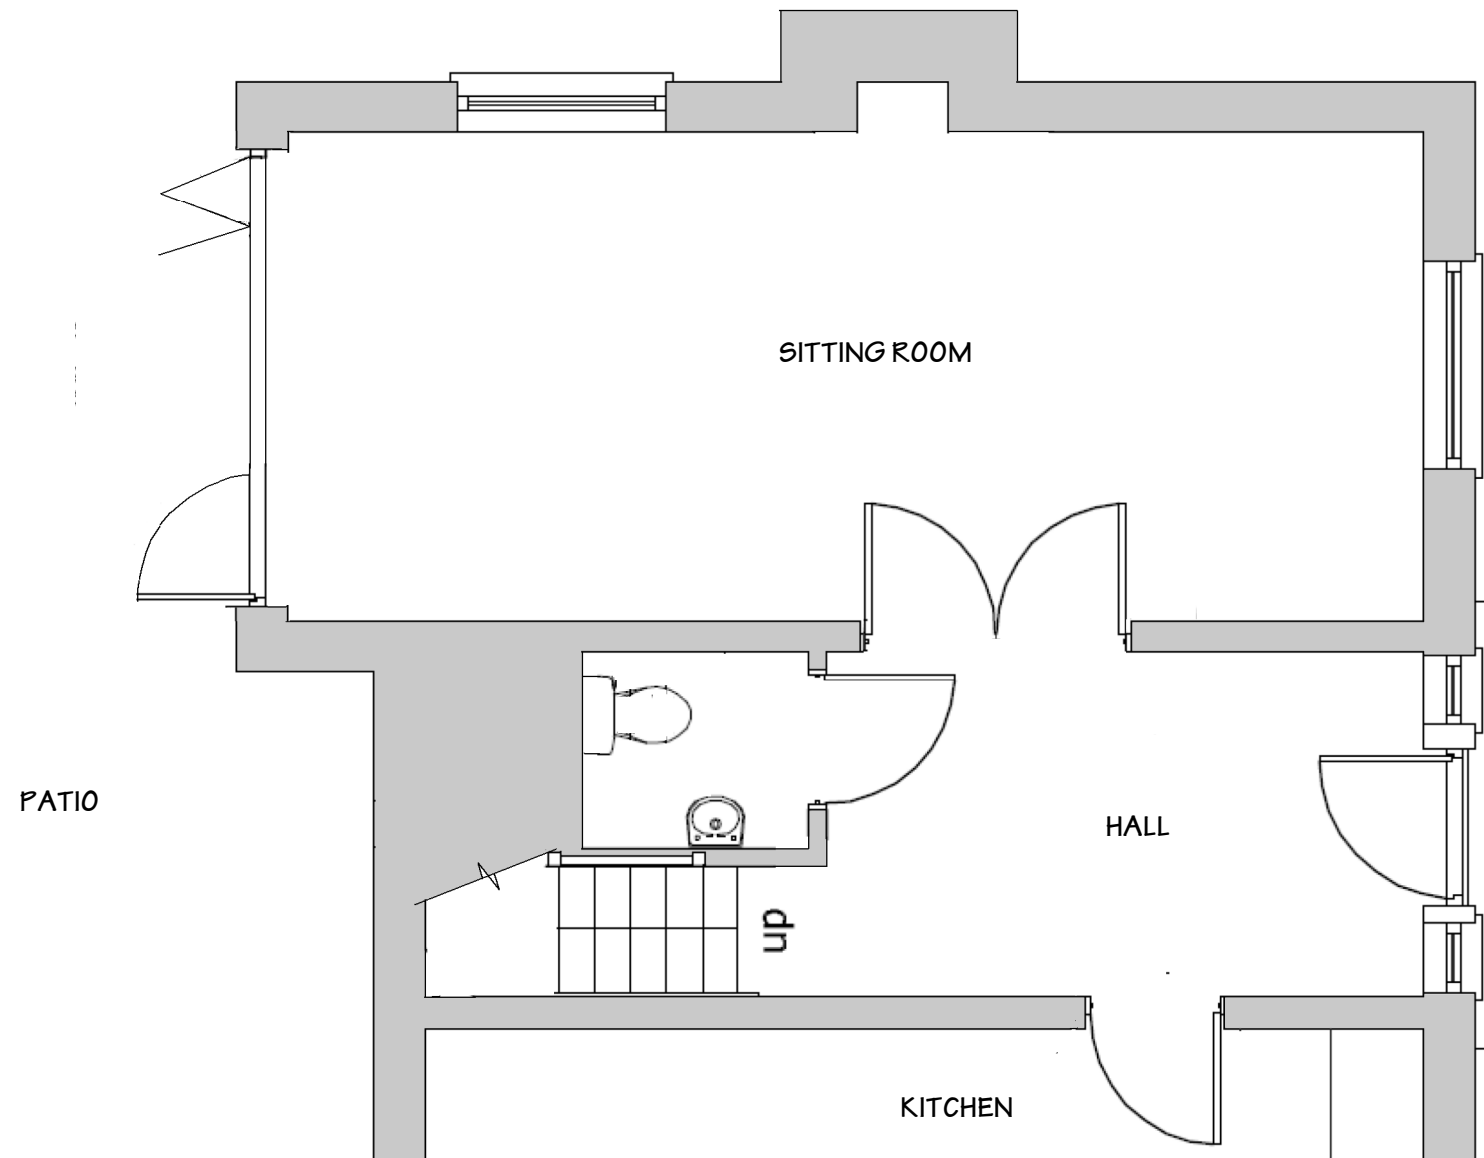


ARCHITECTURAL DESIGN

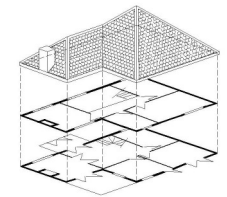

01730 268719
07878 068787
nmarchitectural@outlook.com

Saxon End
Bordean
Petersfield
Hampshire
GU32 1EP

Client
MR & MRS PROUDLOCK

Job
**6 HOLLY TREE GROVE
WALBURTON**

Drawing COPYRIGHT ©

EXISTING FLOOR PLAN

Date Dec 2019

Ref
PR/20/001