
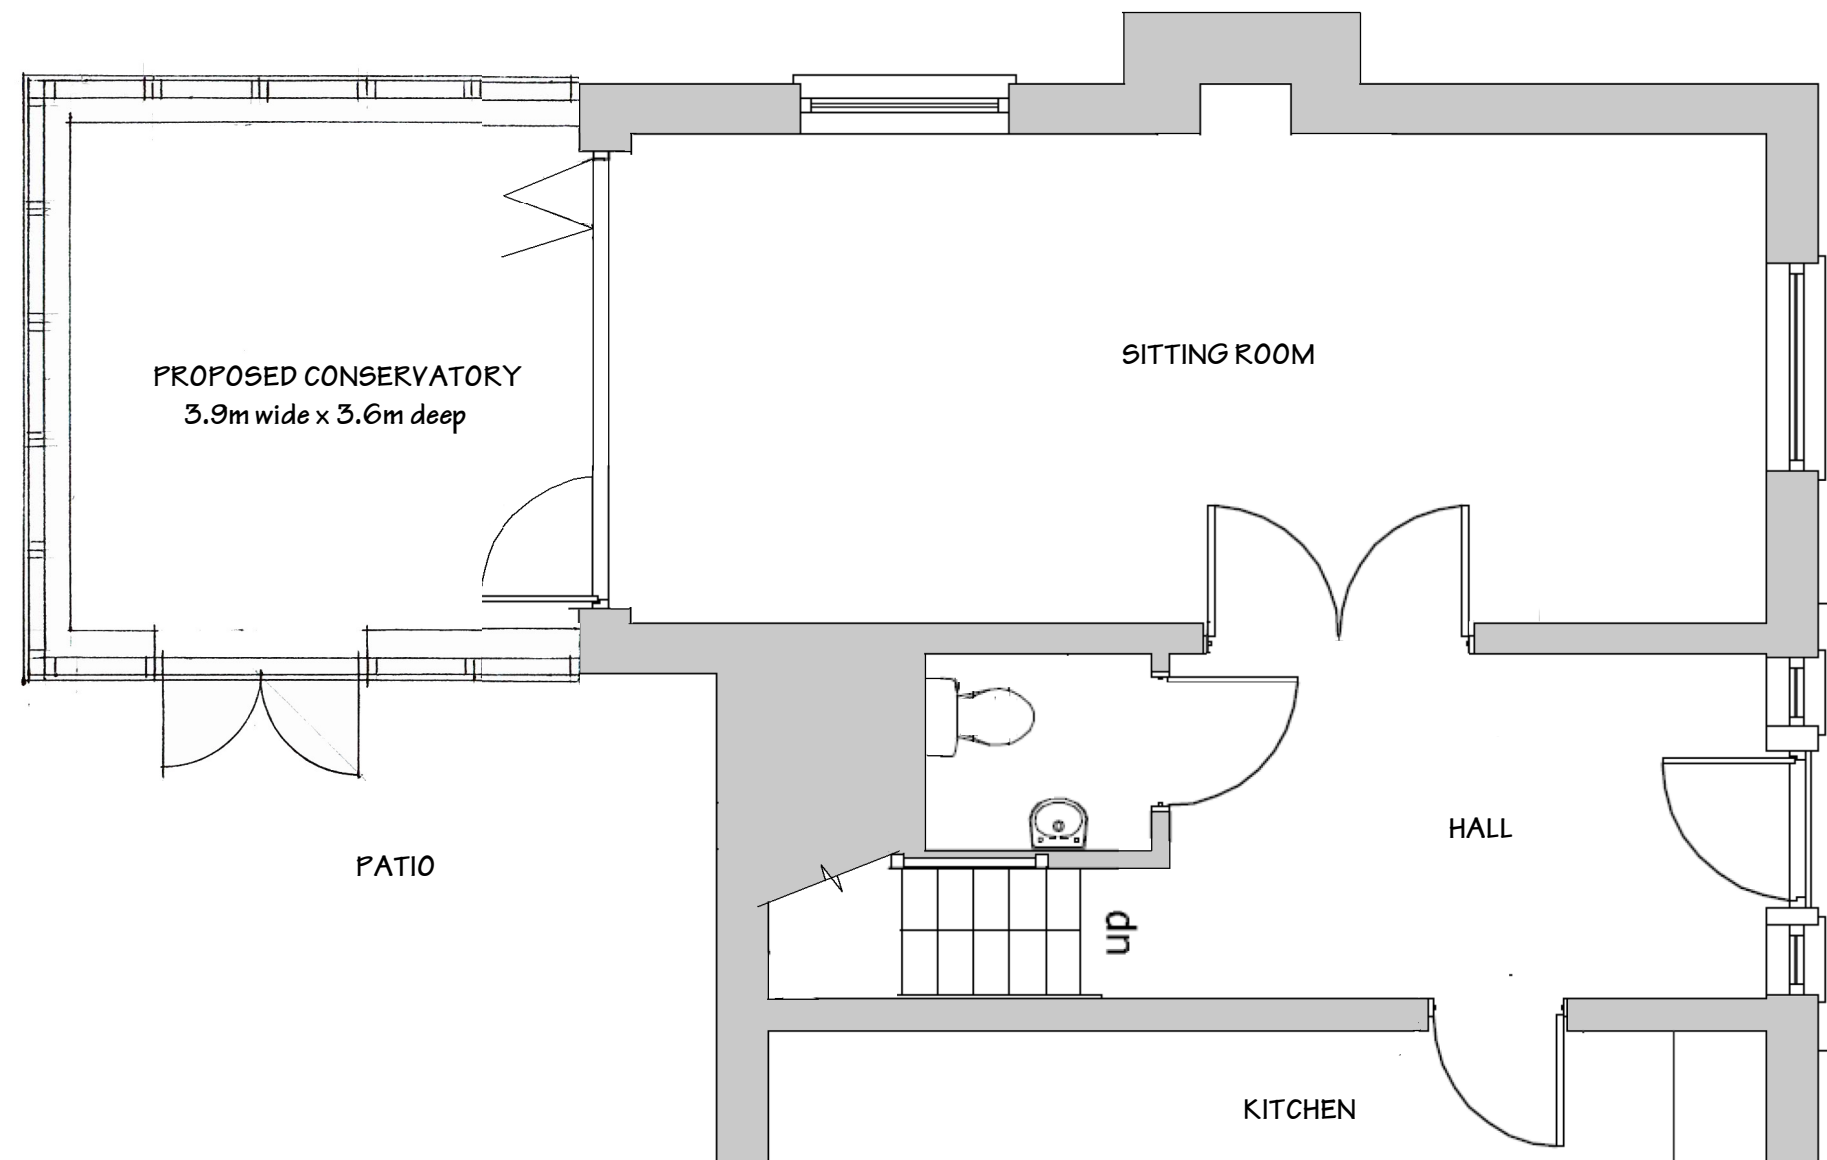


ARCHITECTURAL DESIGN

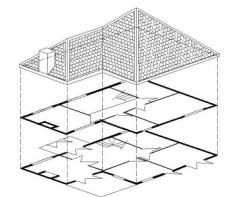

01730 268719
07878 068787
nmarchitectural@outlook.com

Saxon End
Bordean
Petersfield
Hampshire
GU32 1EP

Client
MR & MRS PROUDLOCK

Job
**6 HOLLY TREE GROVE
WALBURTON**

Drawing
COPYRIGHT ©

PROPOSED FLOOR PLAN

Date *Dec 2019*

Ref
PR/20/003