


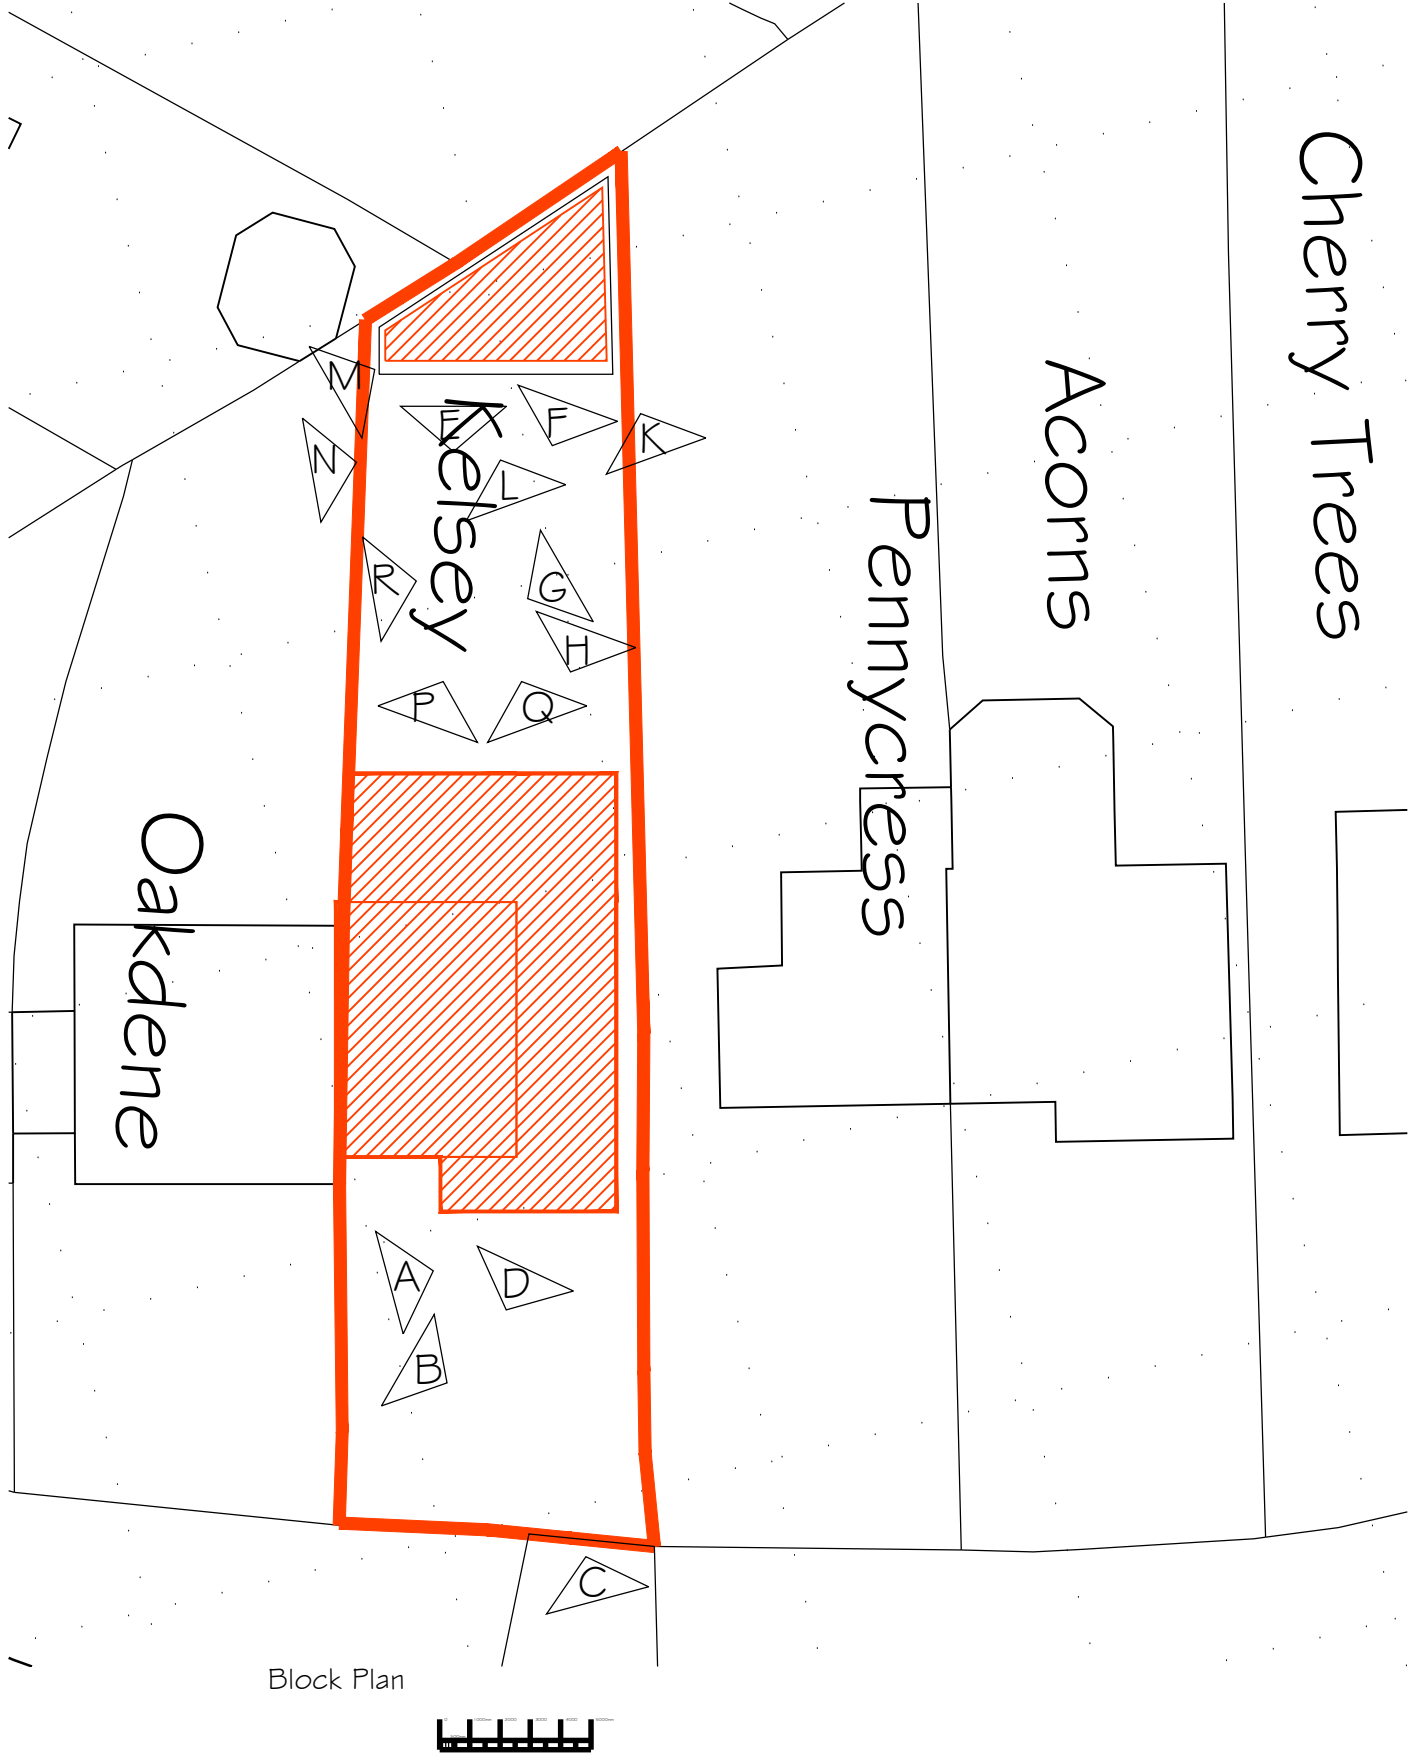

NOTES:

Dimensions to be checked on site before placing material orders or commencing work.

Any discrepancies shall be reported immediately.

Do not scale from these drawings except for planning purposes.

Use figured dimensions only.

Where applicable this drawing is to be read in conjunction with other consultants' drawings.

This drawing is the copyright of hda projects ltd.

Rev	Date	Amendment
-----	------	-----------

hda projects

St Johns House - St Johns Street
Chichester - West Sussex - PO19 1UU

Tel: 07881287017
e-mail: hdaprojects@talktalk.net

For
L Allerton

Project
**Kelsey
Eastergate Lane
Walberton
BN18 OBA**

Title
**Block + Location Plans
Location of Images A- H + K-R**

Date	Drawn	Scale	Checked
Feb 2022	wm	1:1250 + 500 @ A3	
Job Number	Prefix	Drawing Number	Revision
2021 62	P	11	