
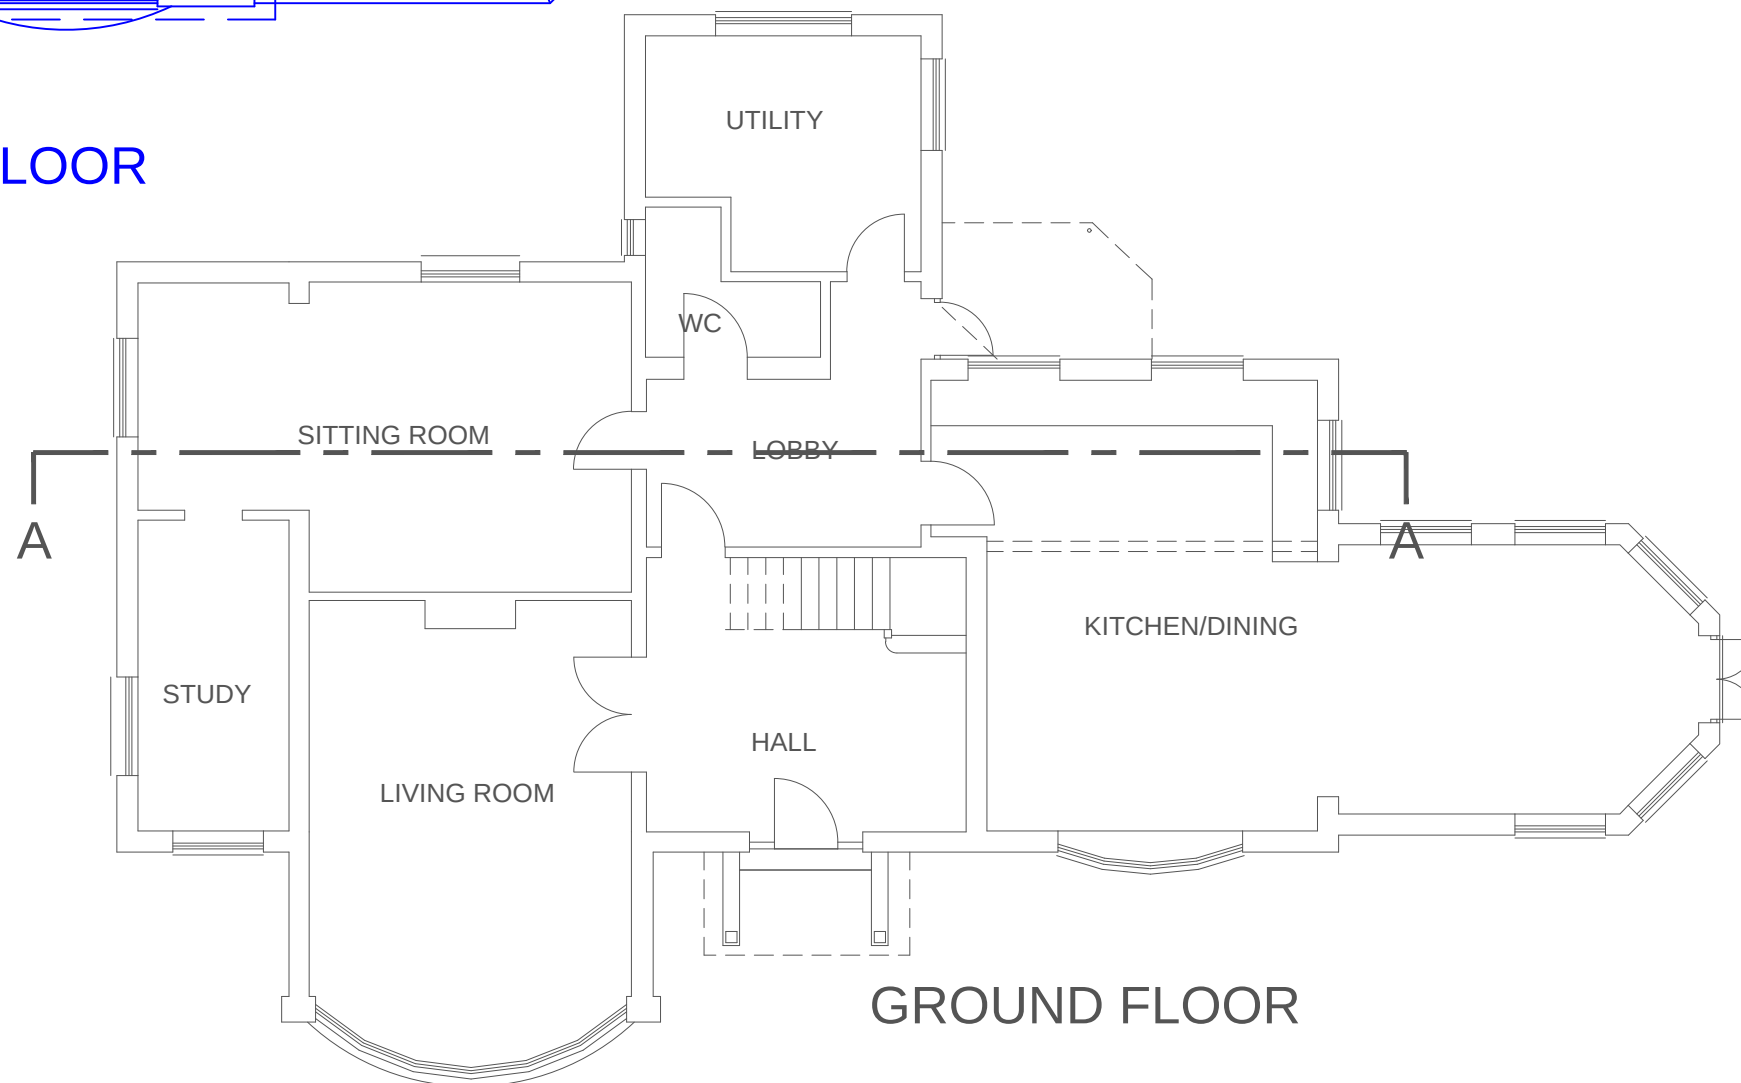


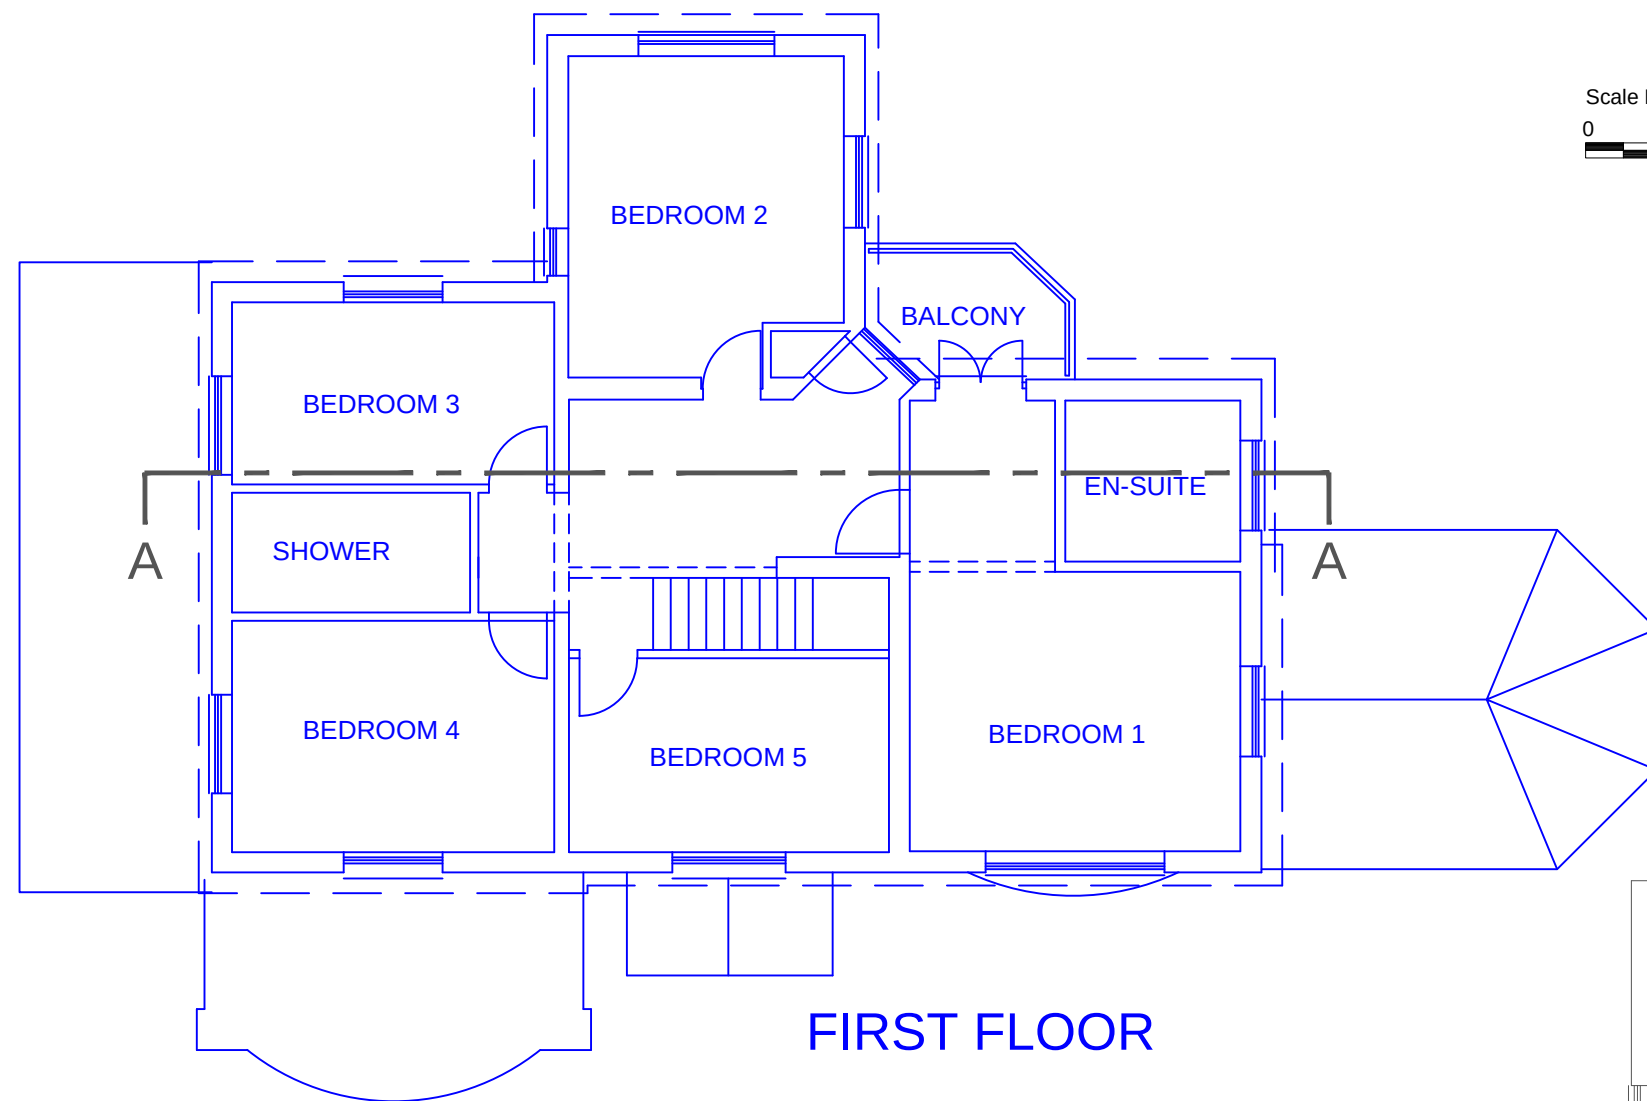

Roof Works and cladding Existing Plans

April 2019 1:100
CAD file name: Southwood Lodge.dwg