


Scale Bar (meters)




EXISTING MATERIALS
Plain clay tiled roof with UPVC trim
Painted brick solid and cavity walls
Aluminium and UPVC windows

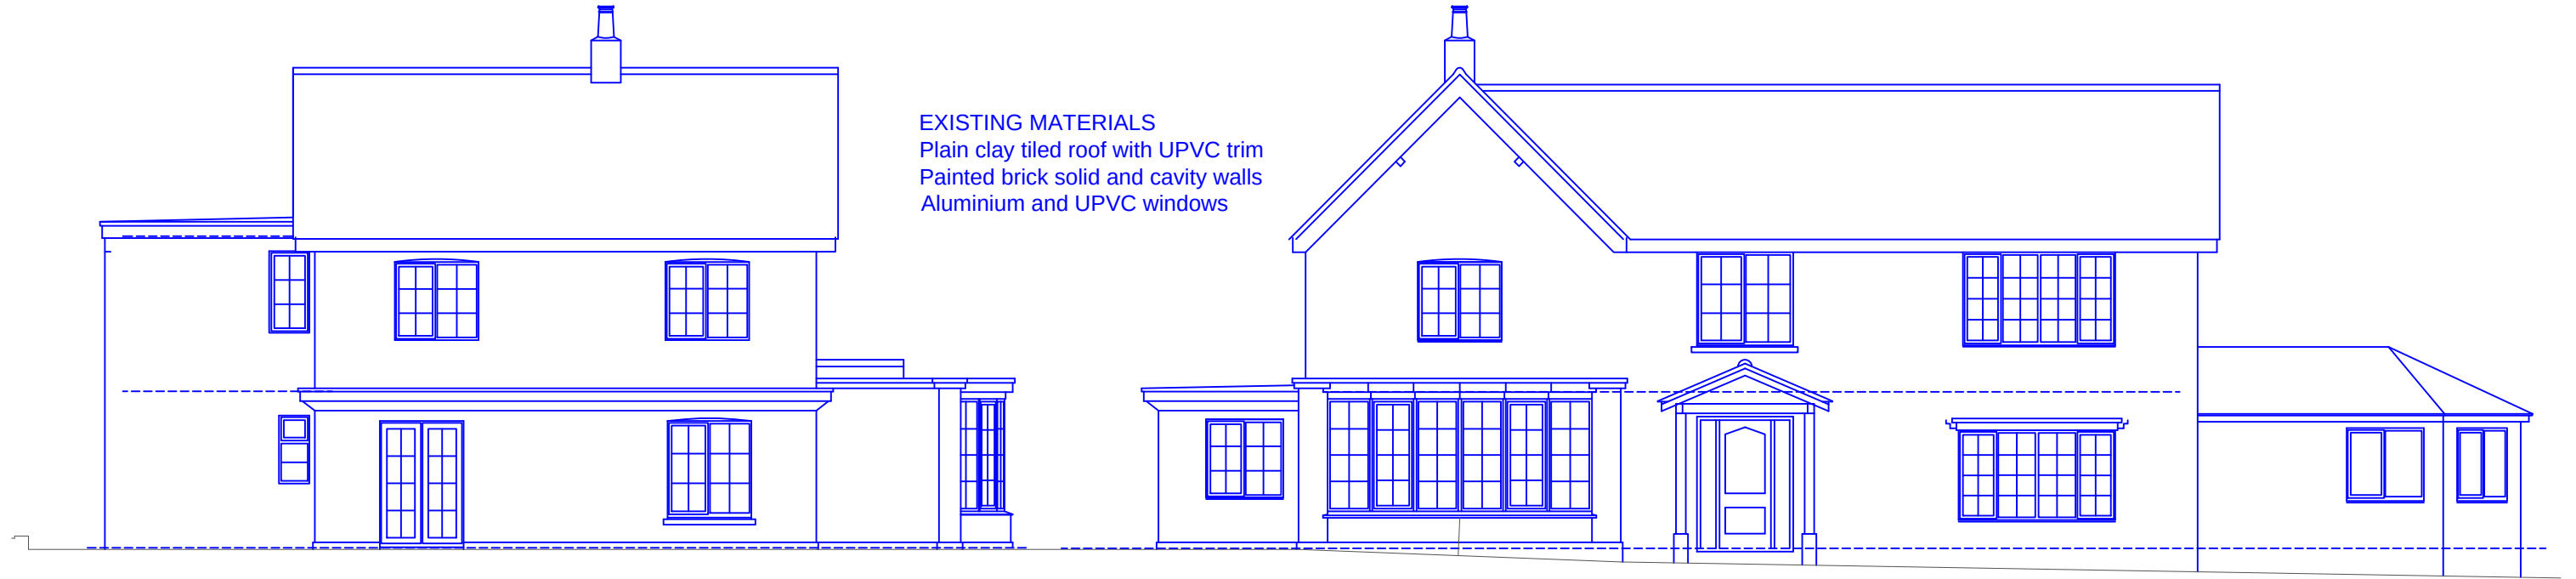

WEST ELEVATION

SOUTH ELEVATION

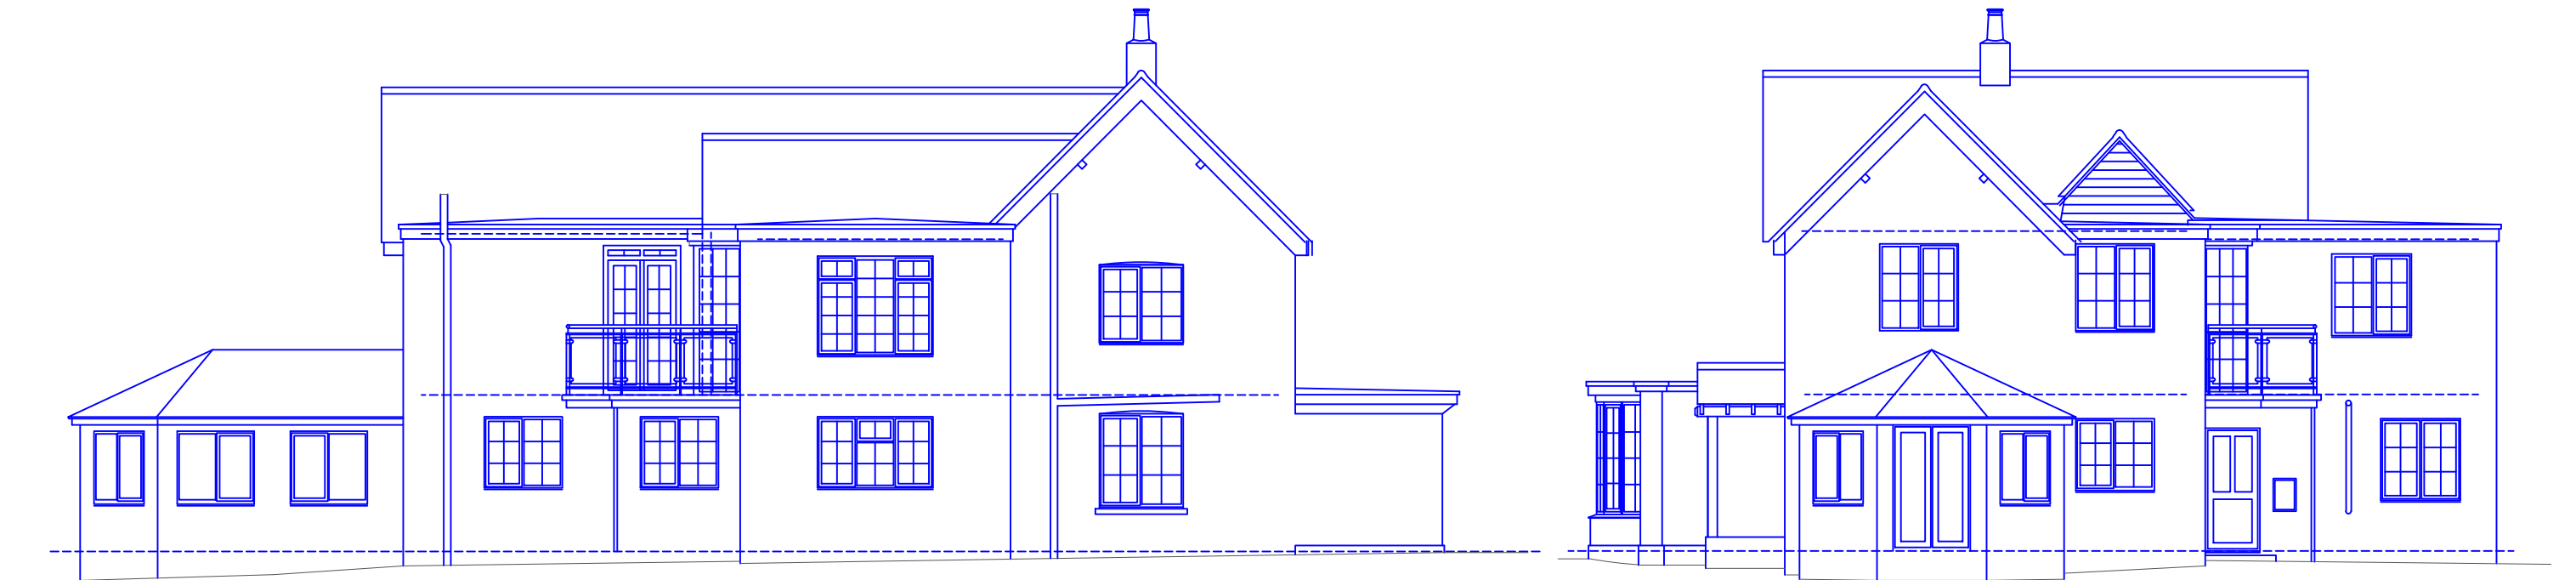

NORTH ELEVATION

EAST ELEVATION

Roof Works and cladding
Existing Elevations

April 2019 1:100
CAD file name: Southwood Lodge.dwg