




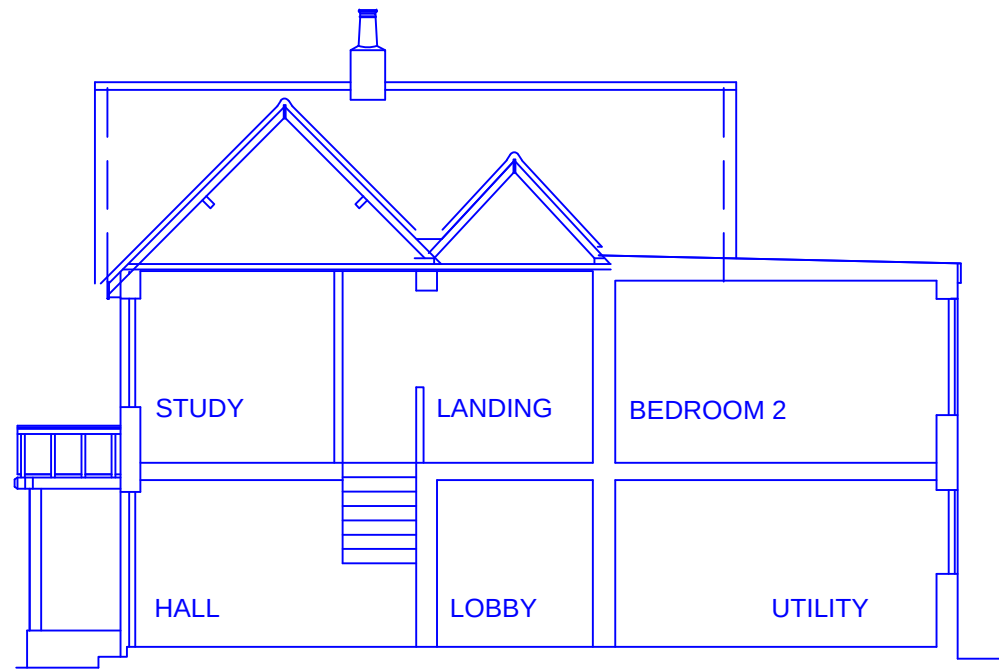

SECTION B

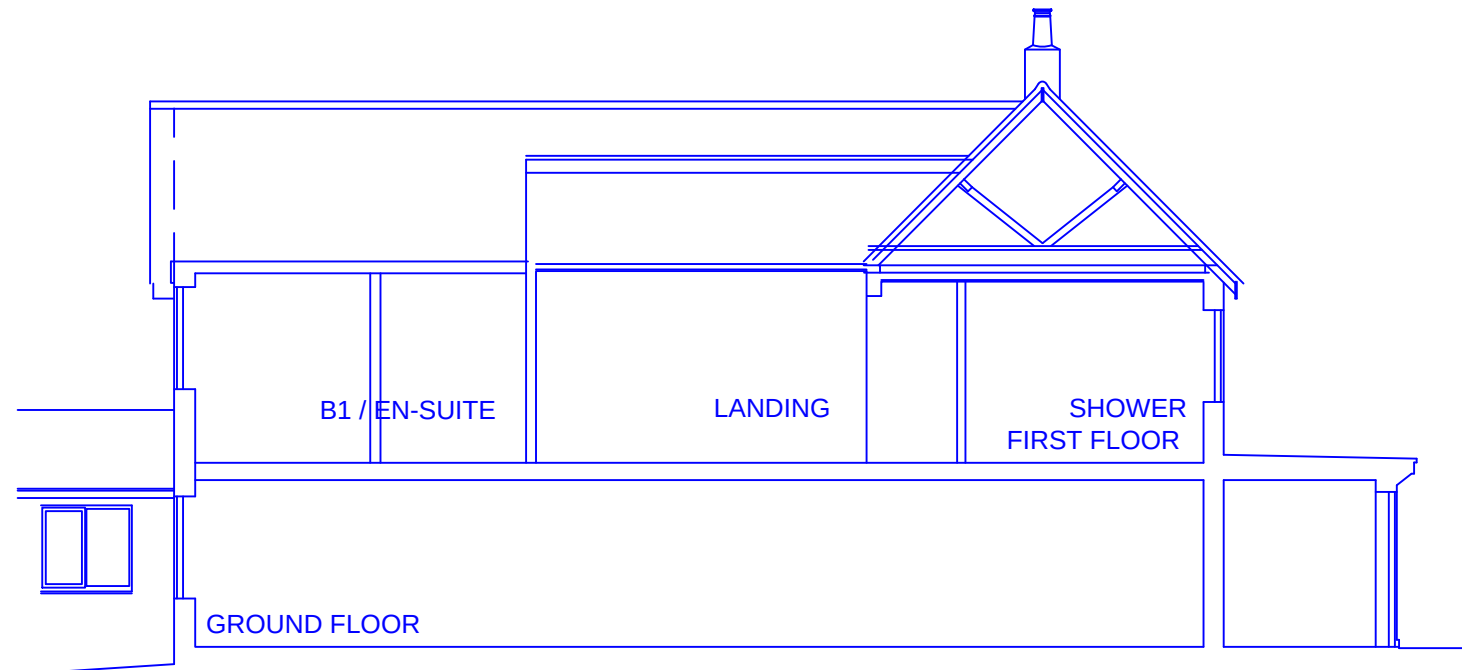

SECTION A

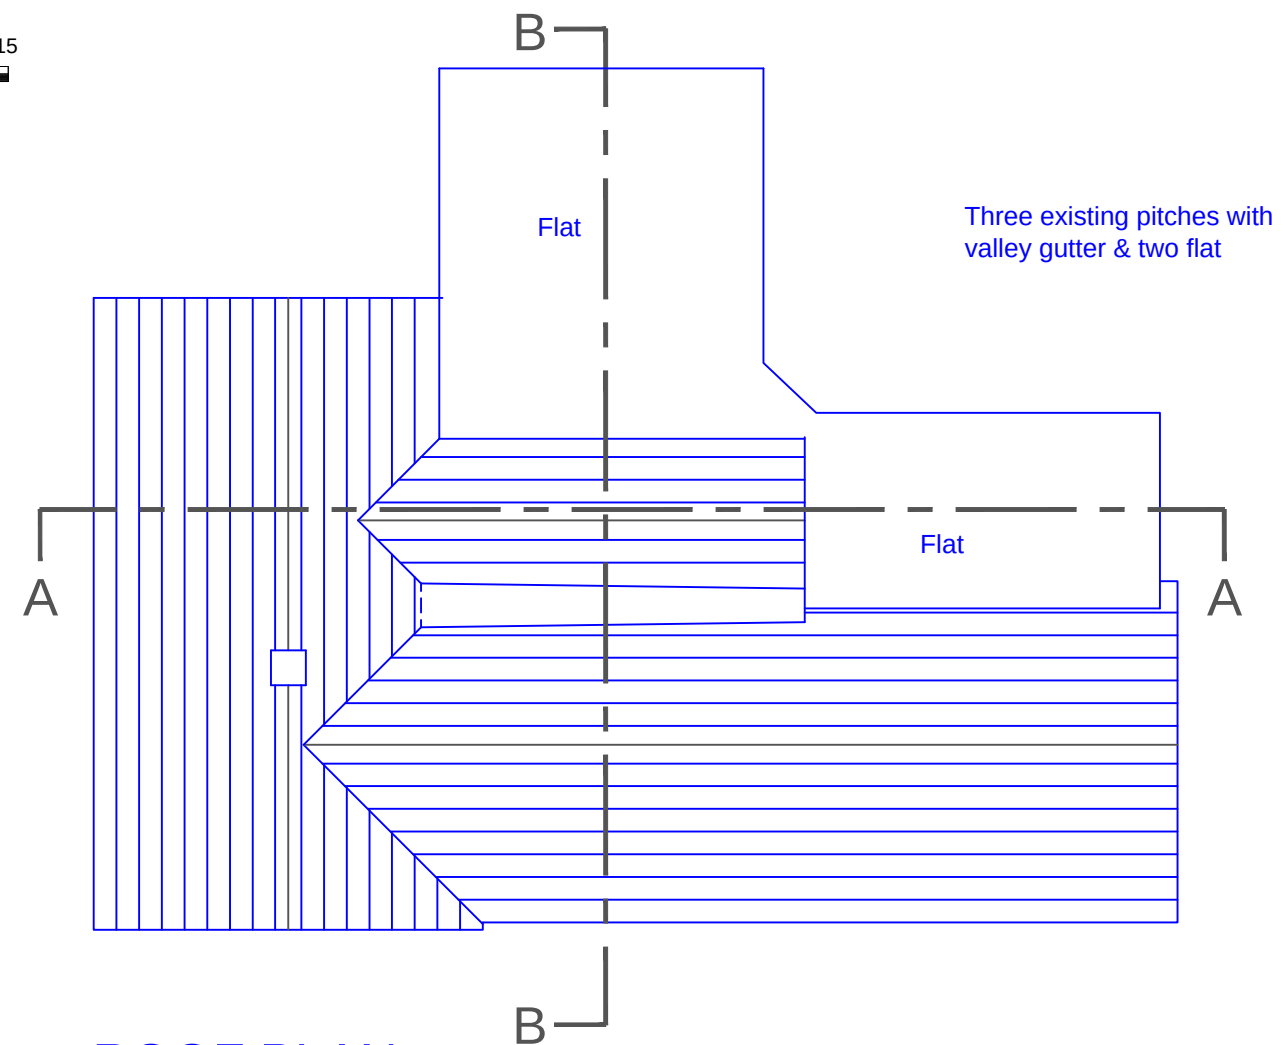

ROOF PLAN Single Storey not shown

Roof Works and cladding Existing Roof Plan and Sections

April 2019 1:100
CAD file name: Southwood Lodge.dwg