


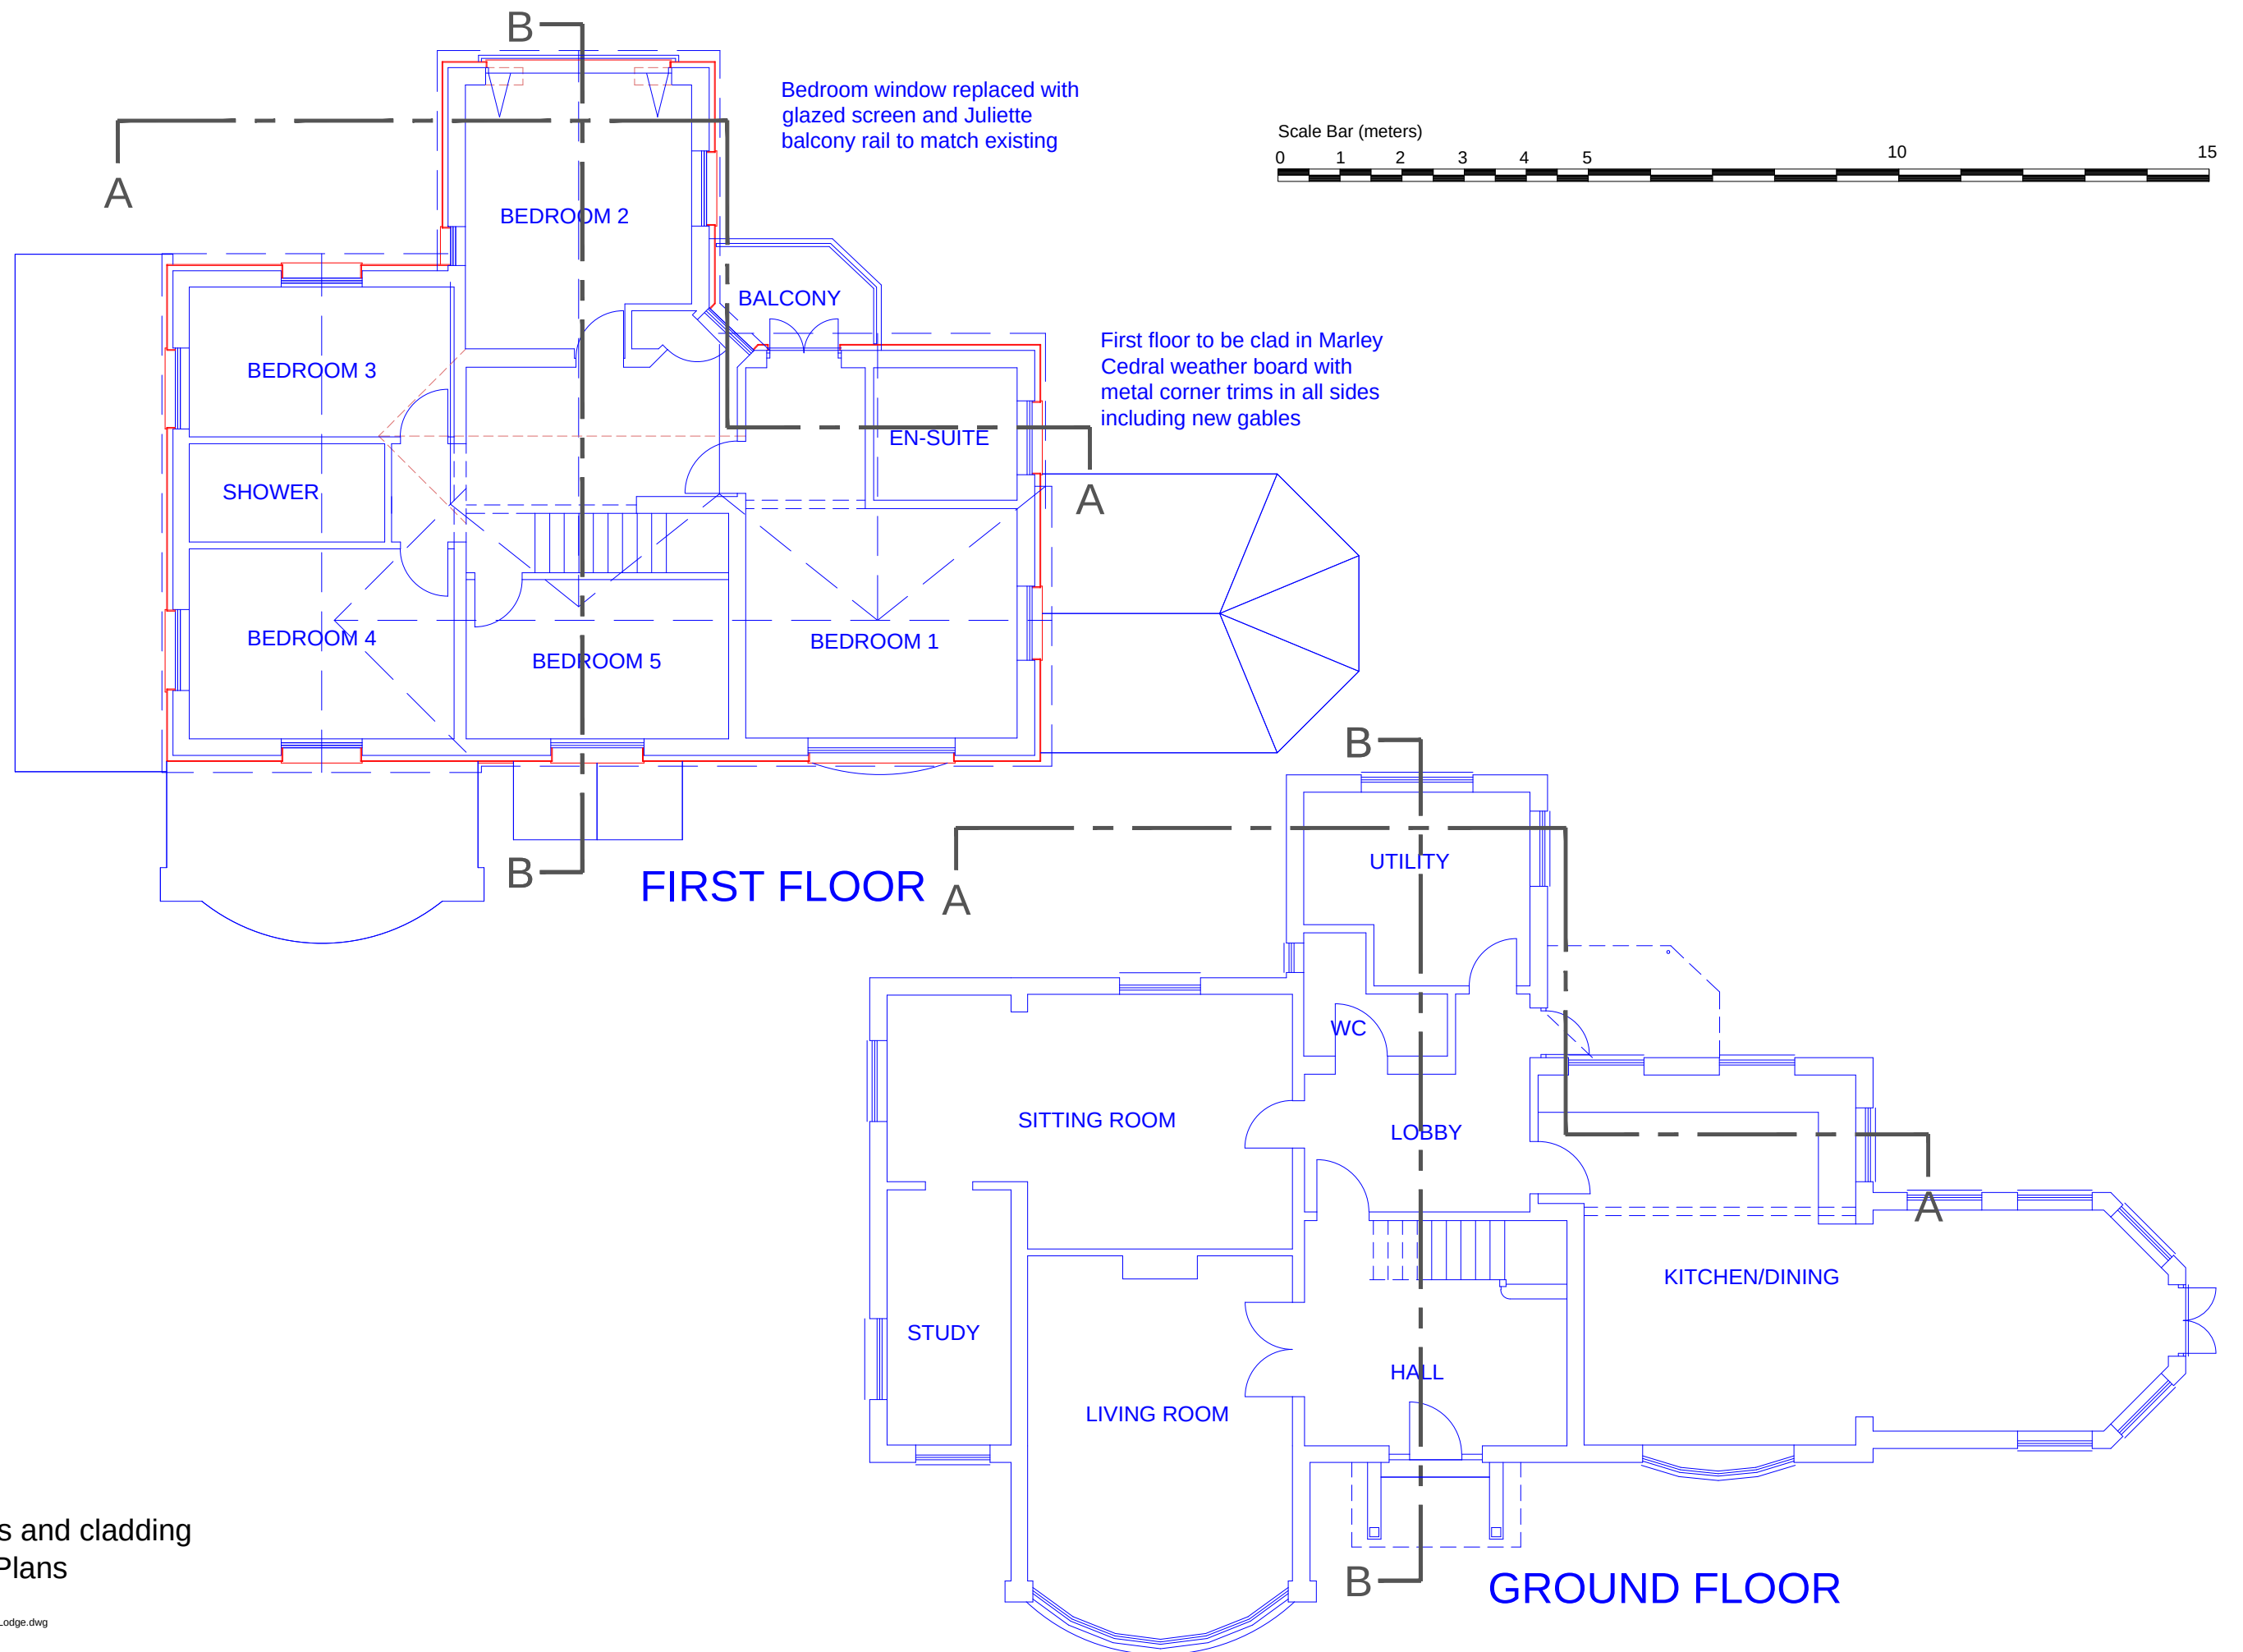

Roof Works and cladding Proposed Plans

May 2019 1:100
CAD file name: Southwood Lodge.dwg