


Scale Bar (meters)

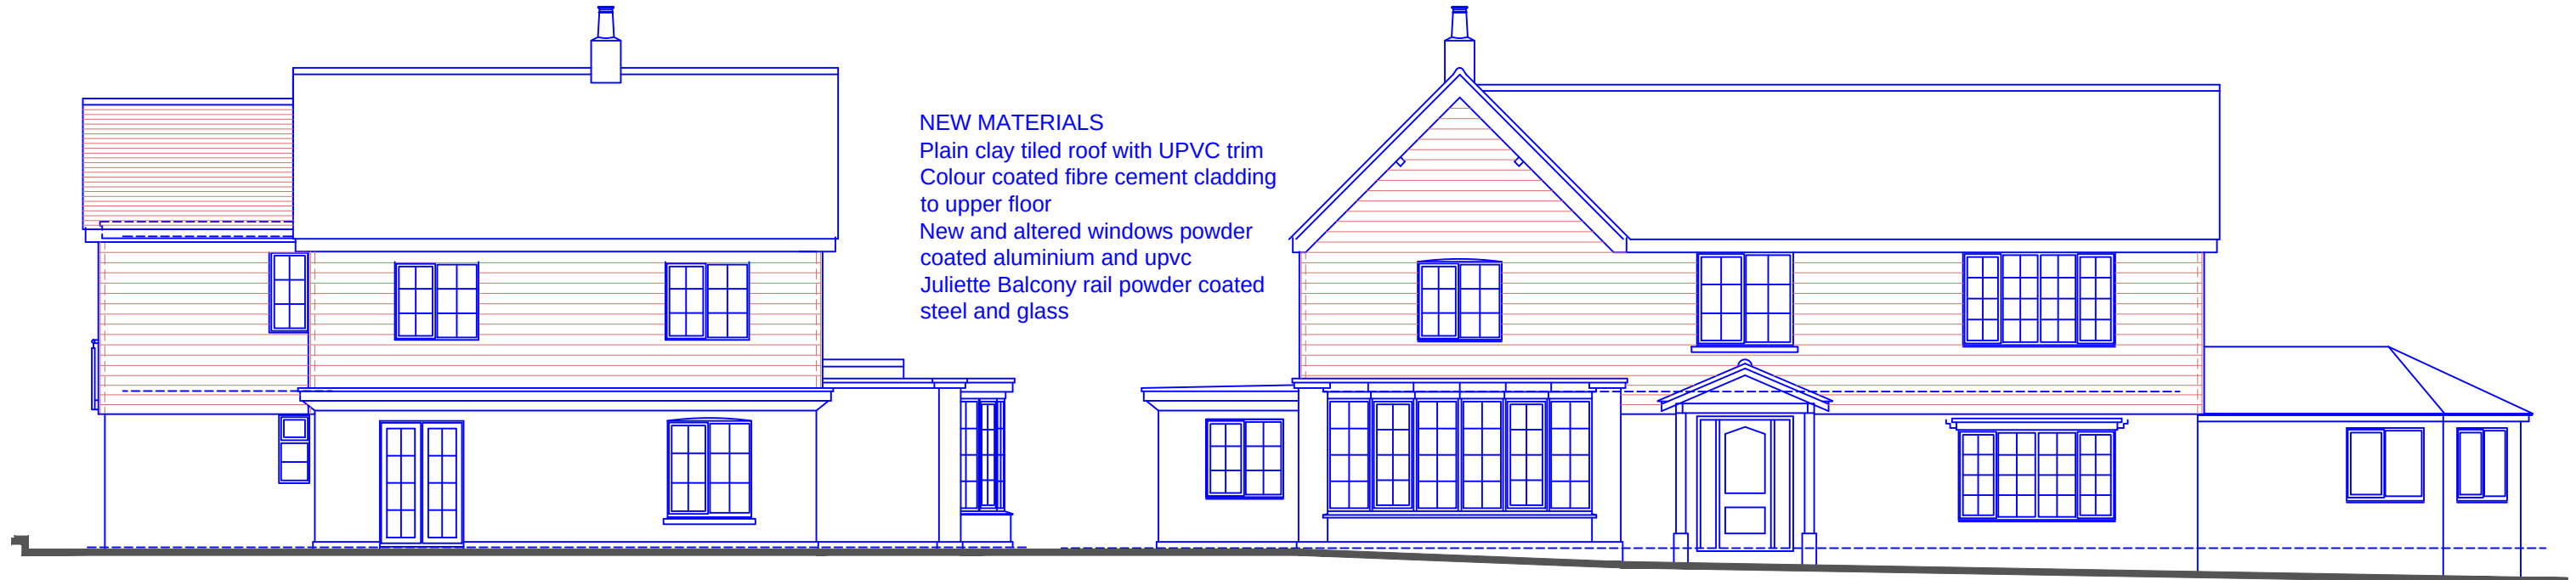

NEW MATERIALS
Plain clay tiled roof with UPVC trim
Colour coated fibre cement cladding
to upper floor
New and altered windows powder
coated aluminium and upvc
Juliette Balcony rail powder coated
steel and glass

WEST ELEVATION

SOUTH ELEVATION



NORTH ELEVATION

EAST ELEVATION

Roof Works and cladding
Proposed Elevations

May 2019 1:100
CAD file name: Southwood Lodge.dwg