



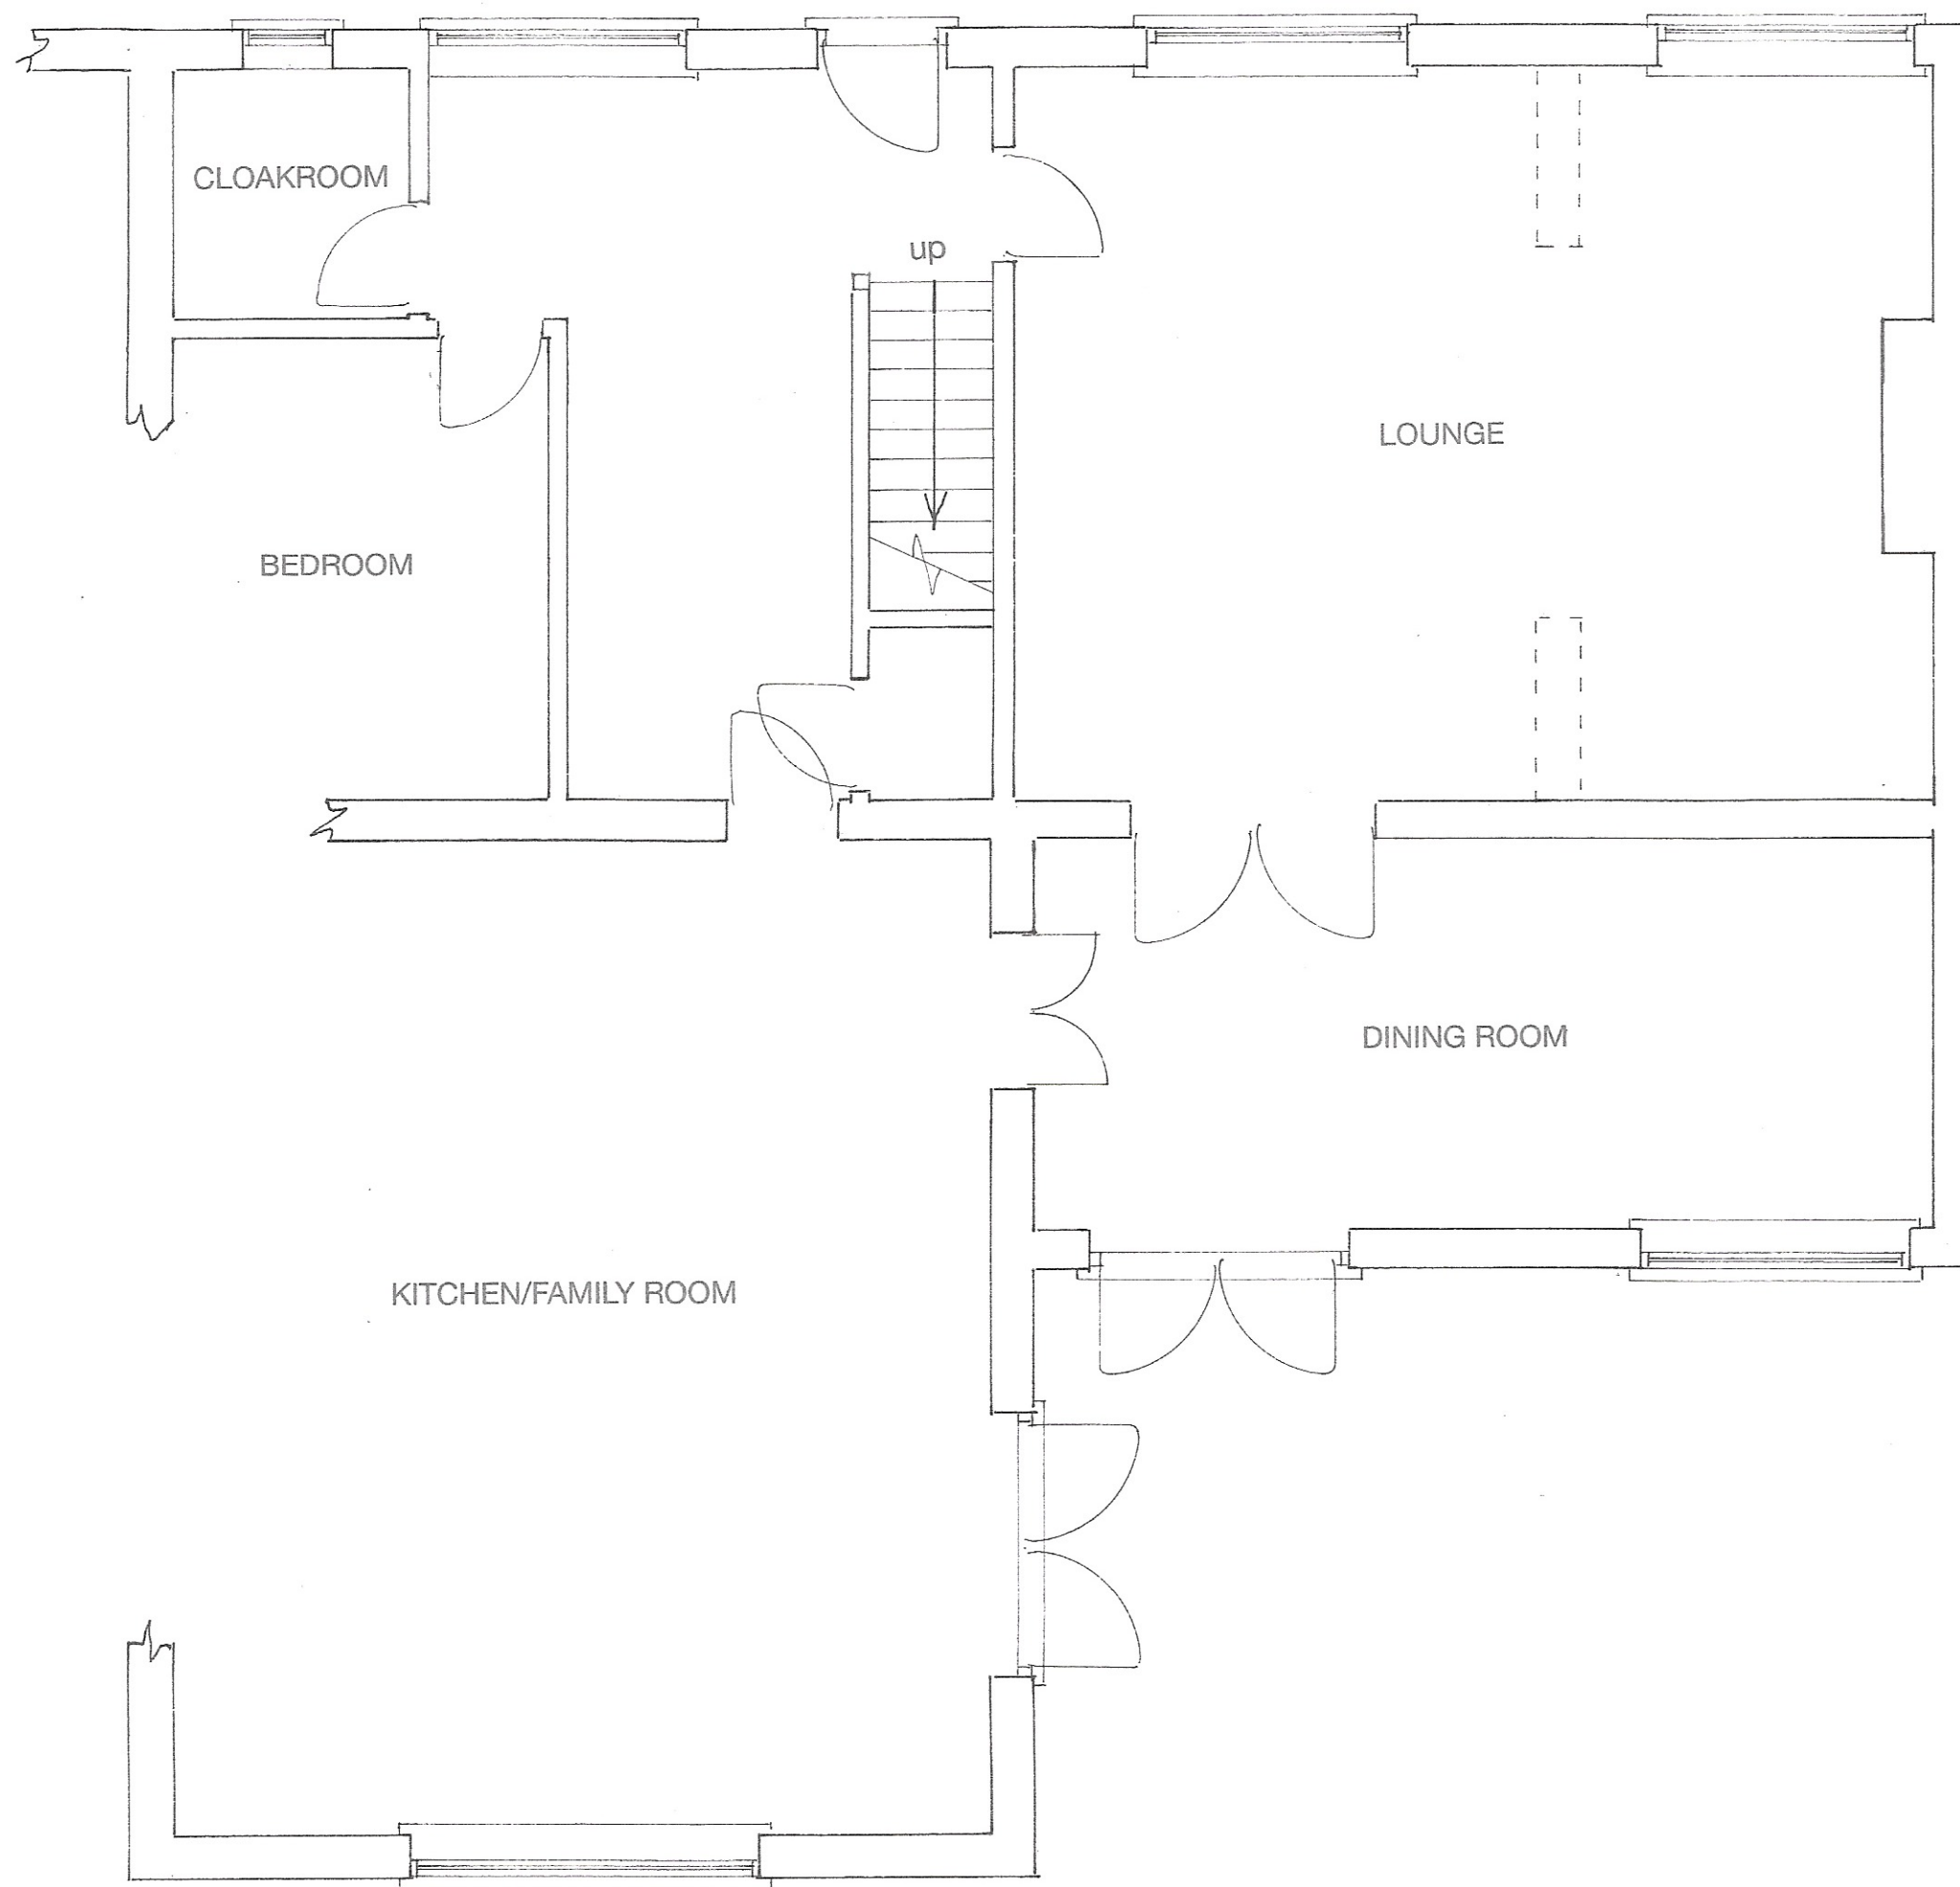

GROUND FLOOR PLAN

1 : 50

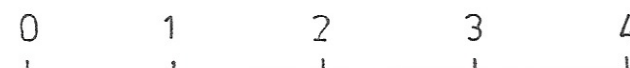

Proposed

PROPOSED 1ST FLOOR EXTENSION AND INTERNAL ALTERATION AT 'FOXGLOVES',

AVISFORD PARK ROAD, WALBERTON FOR MR. & MRS. A. BUCHANAN.



LOCATION PLAN

1 : 1250



SITE PLAN

1 : 500

Sheet 1 of 4

Bryan Butcher  
Rainbow Cottage  
Nyetimber Lane  
Bognor Regis PO21 3JX  
01243 266871  
07973 233442  
bryan.butcher@btinternet.com  
www.bryanbutcher.com