



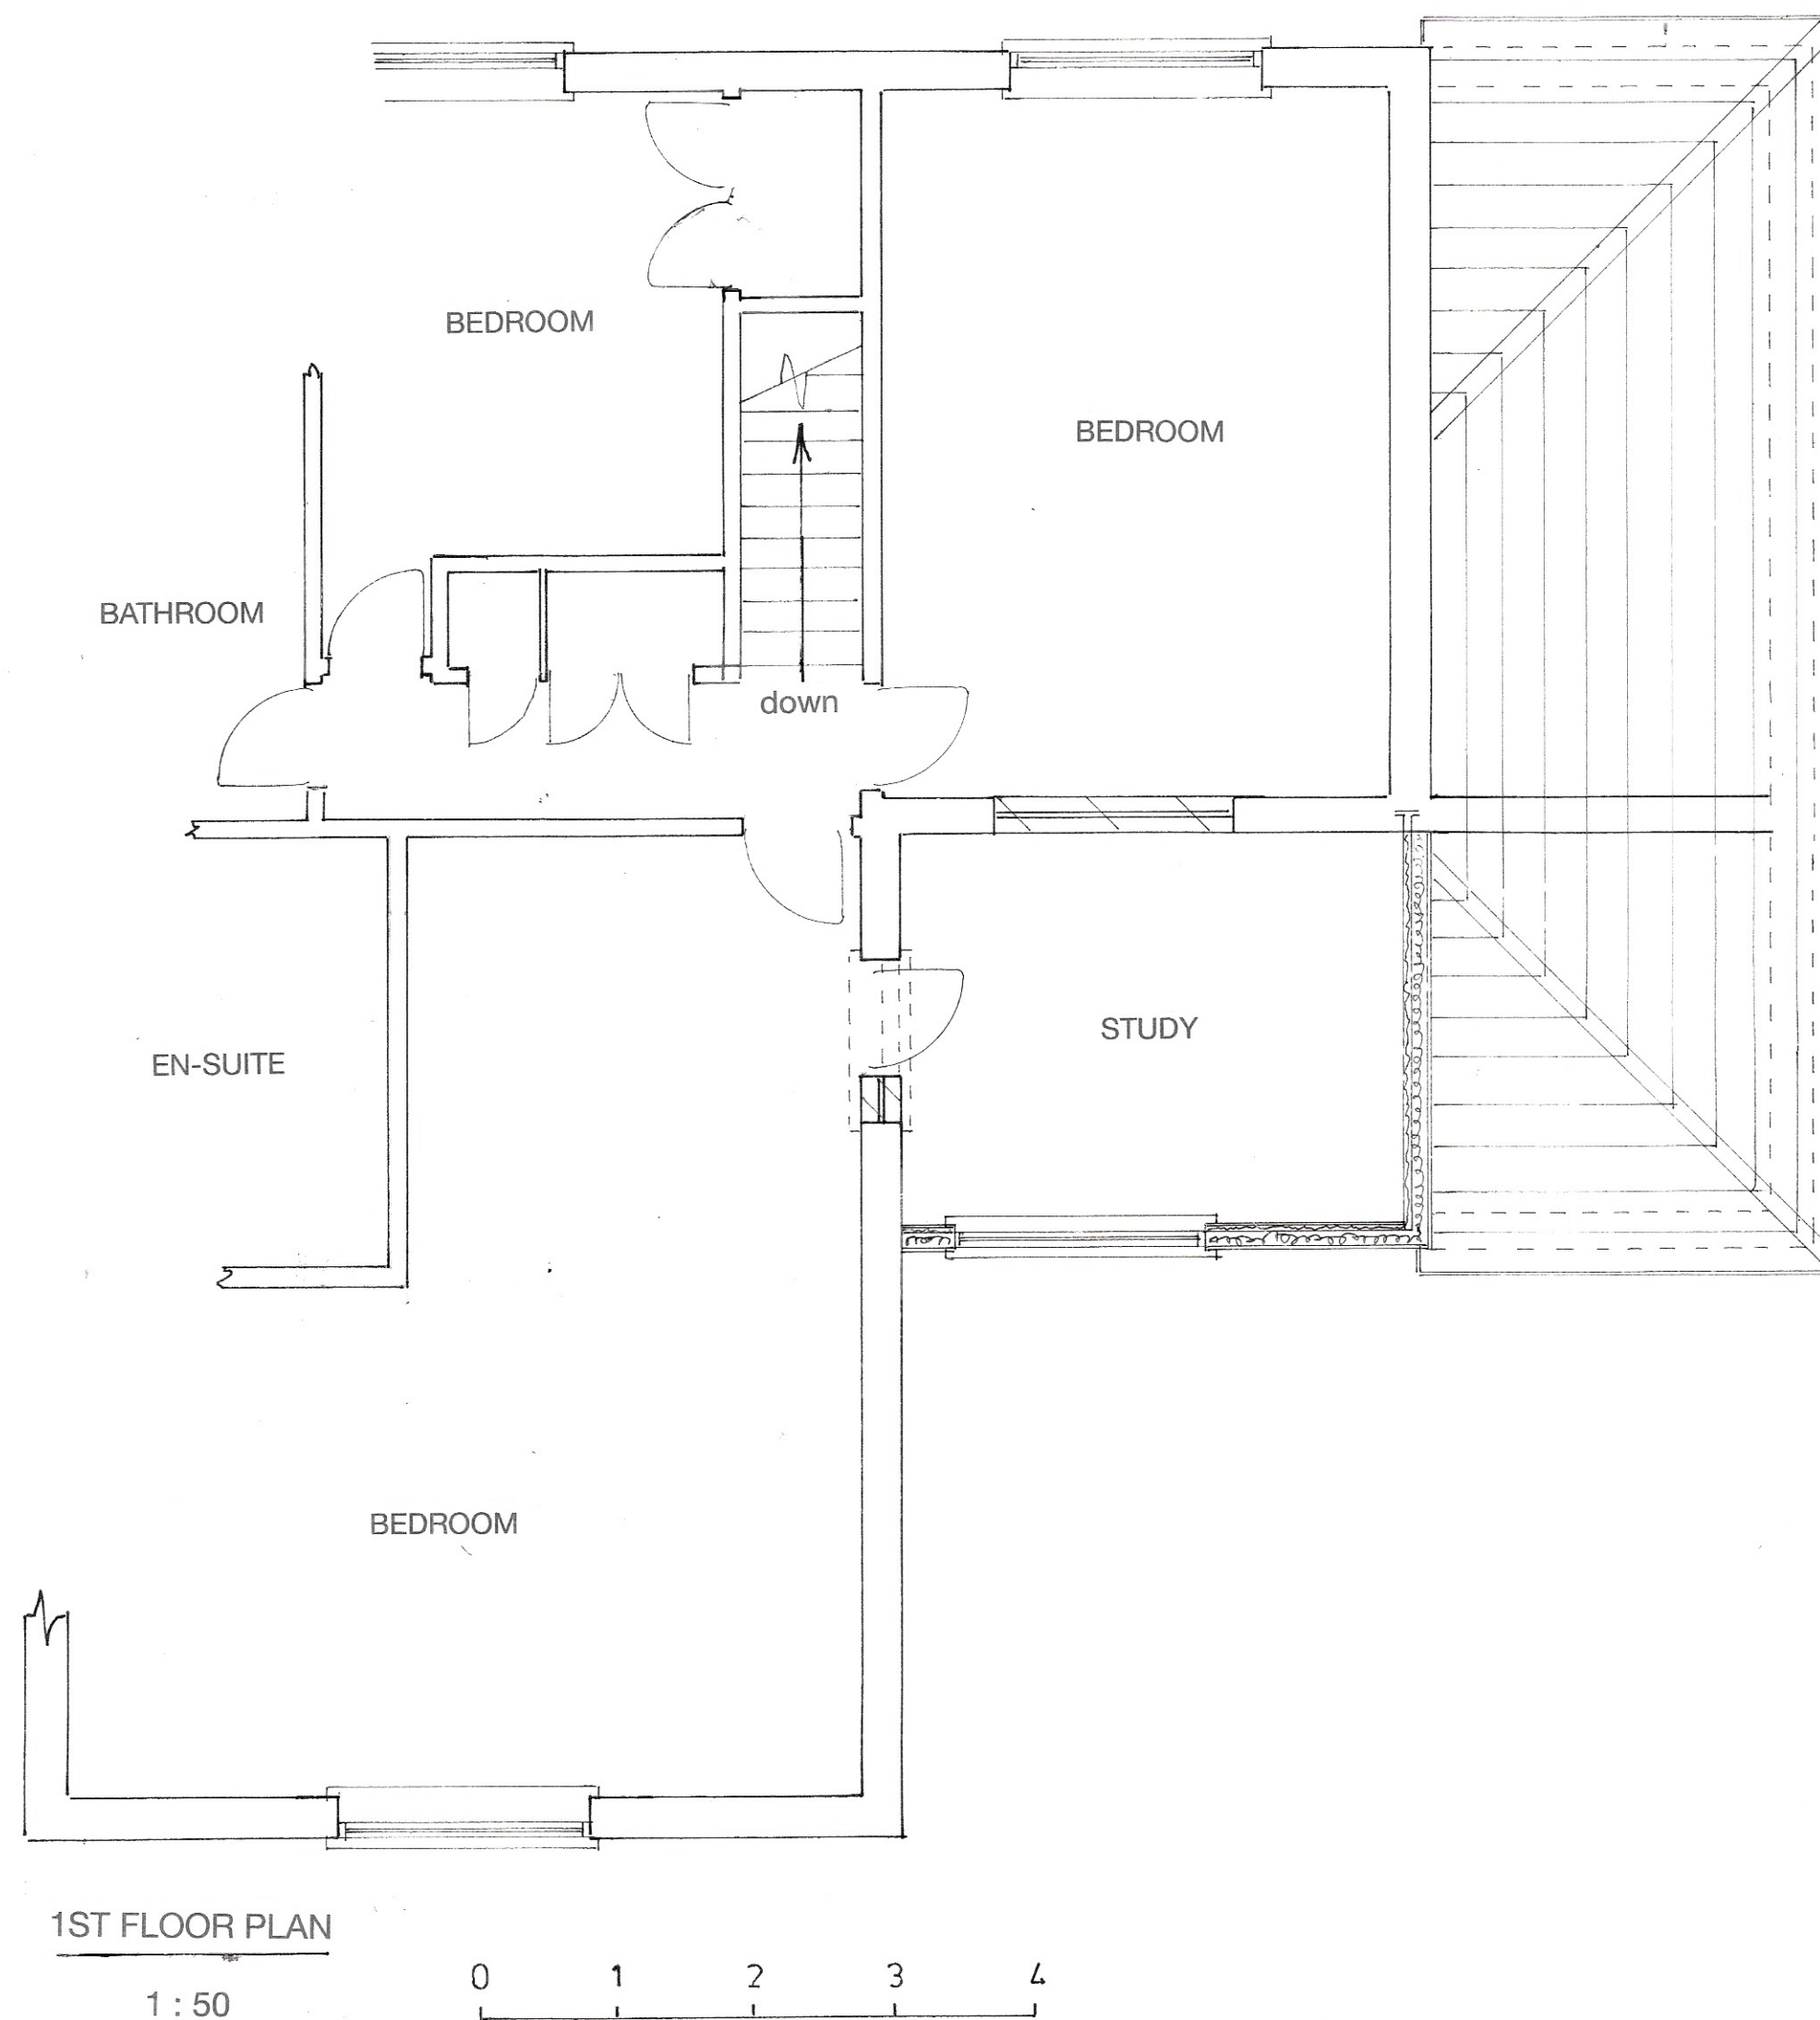

Proposed

PROPOSED 1ST FLOOR EXTENSION AND INTERNAL ALTERATION AT 'FOXGLOVES',
AVISFORD PARK ROAD, WALBERTON FOR MR. & MRS. A. BUCHANAN.

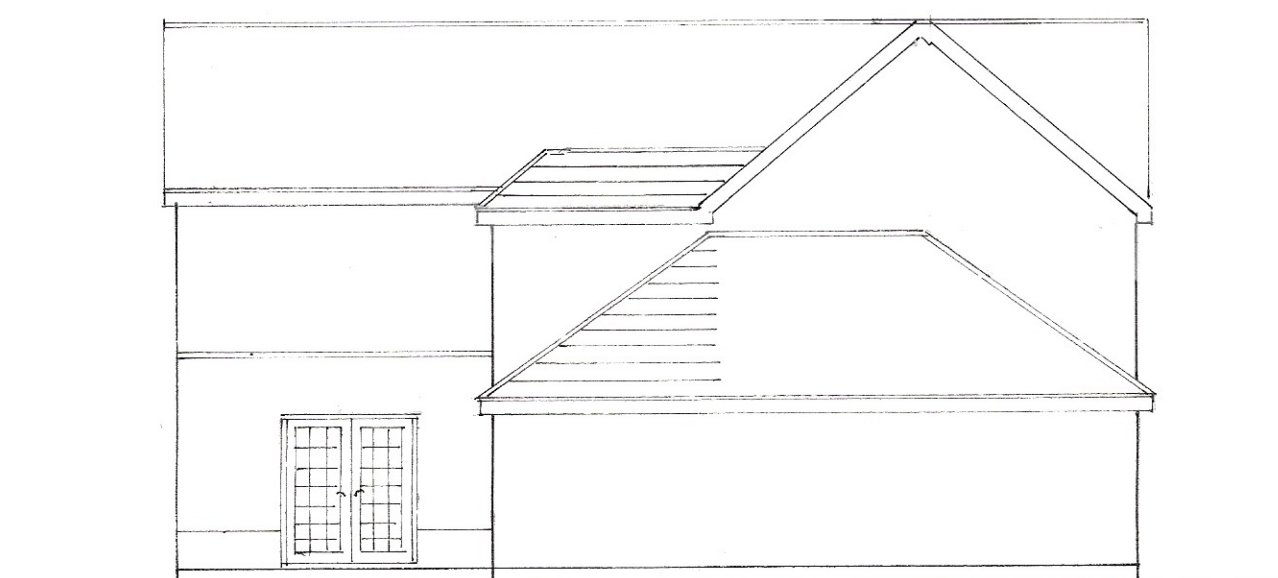


EAST



SOUTH

1 : 100

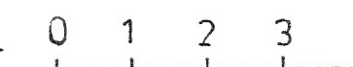

Sheet 2 of 4

Bryan Butcher
 Rainbow Cottage
 Nyetimber Lane
 Bognor Regis PO21 3JX
 01243 266871
 07973 233442
 bryan.butcher@btinternet.com
 www.bryanbutcher.com