

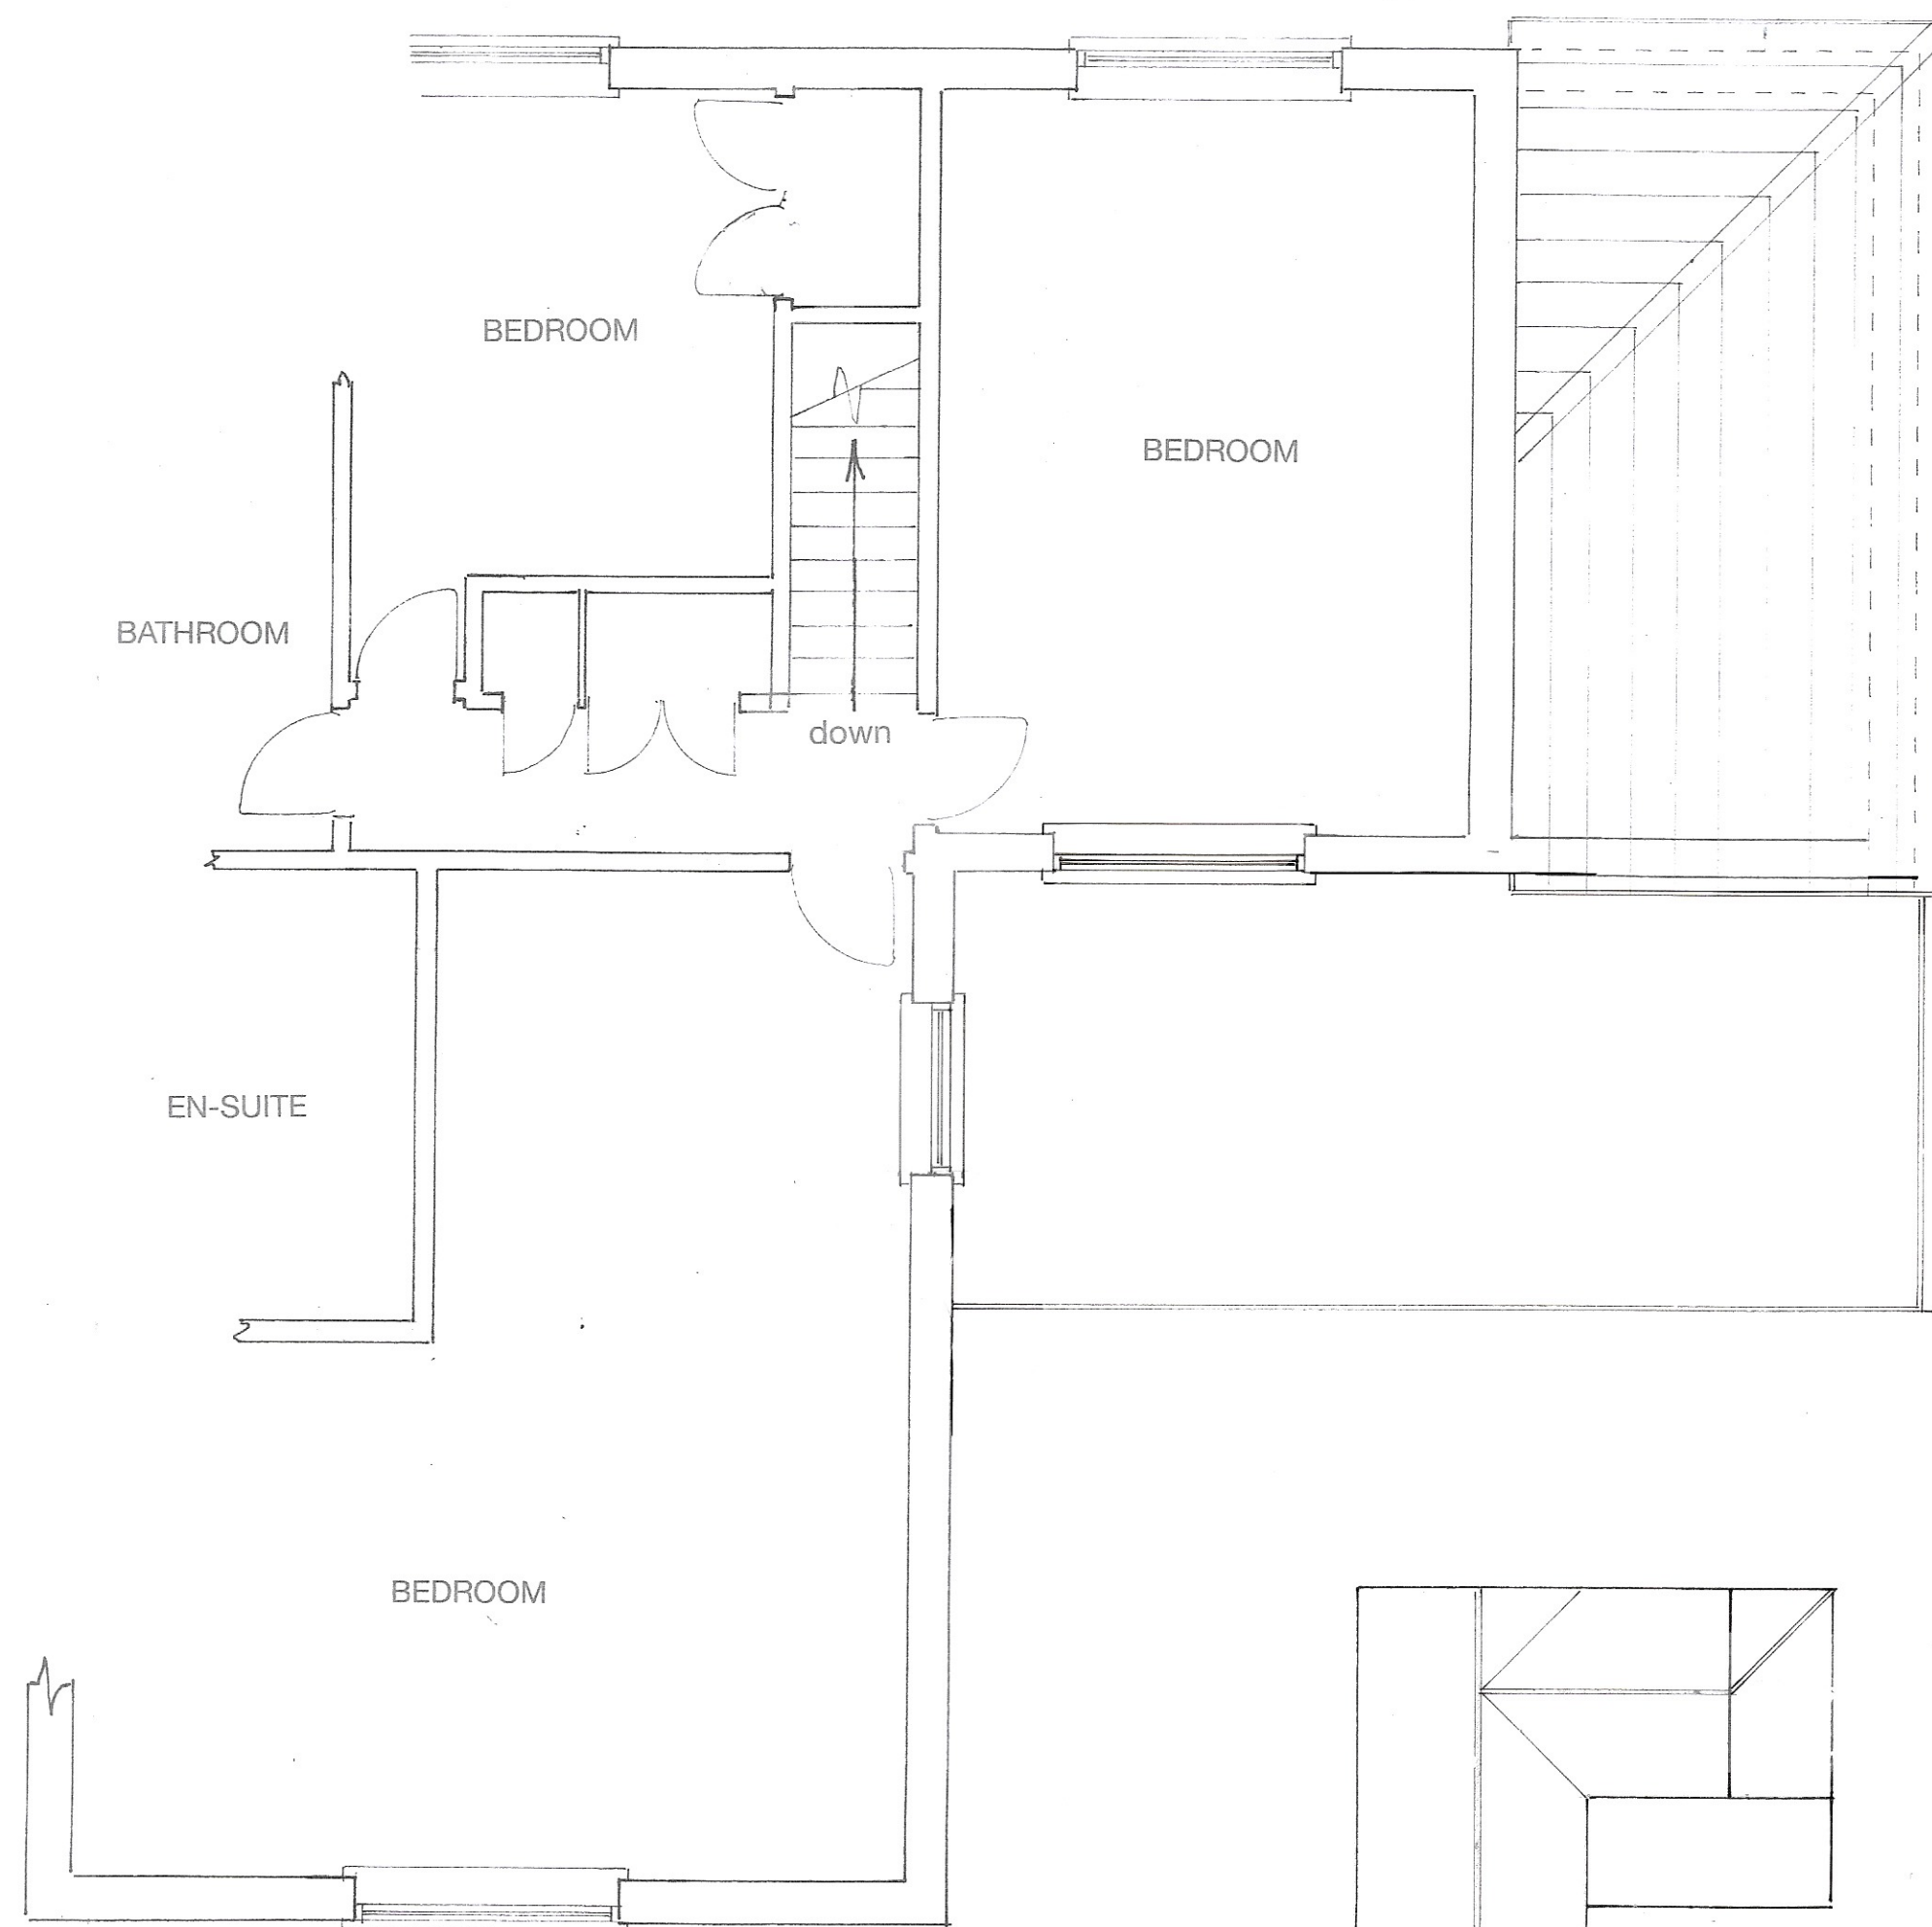


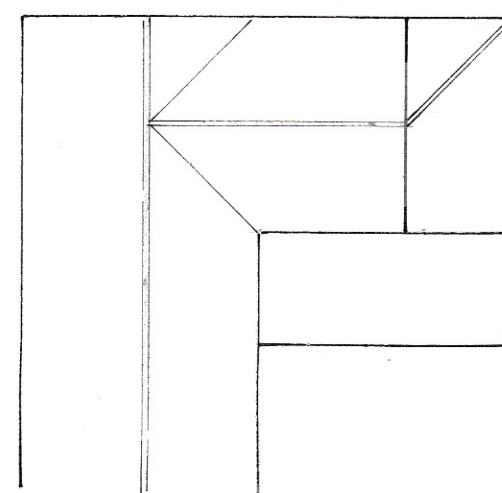


1ST FLOOR PLAN

1 : 50

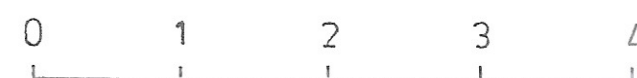

ROOF PLAN

1 : 200


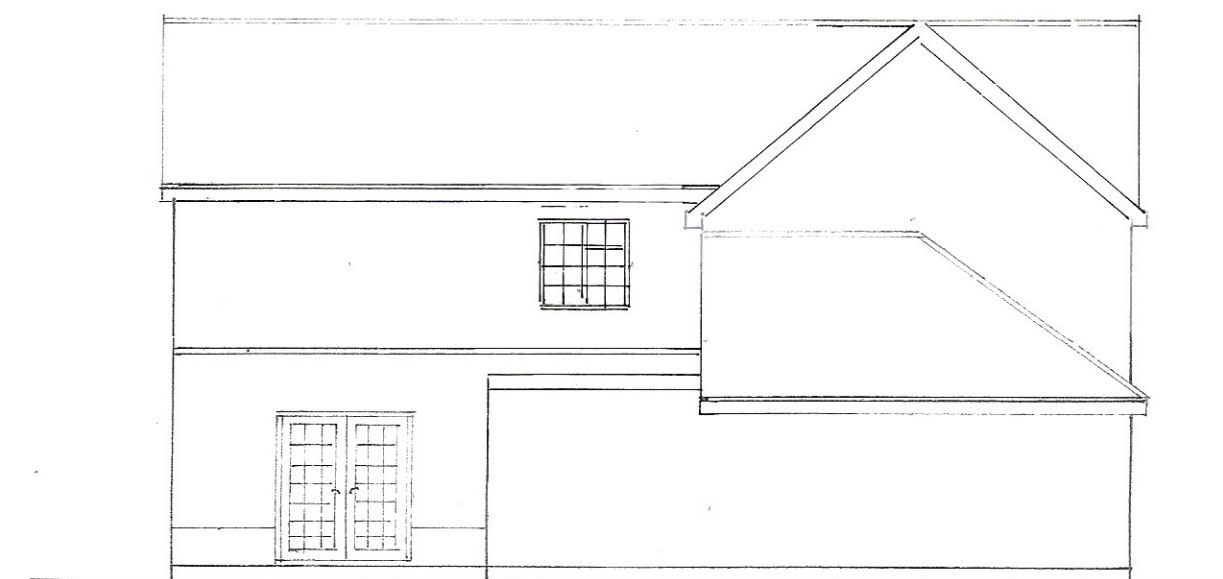


EAST



SOUTH

1 : 100

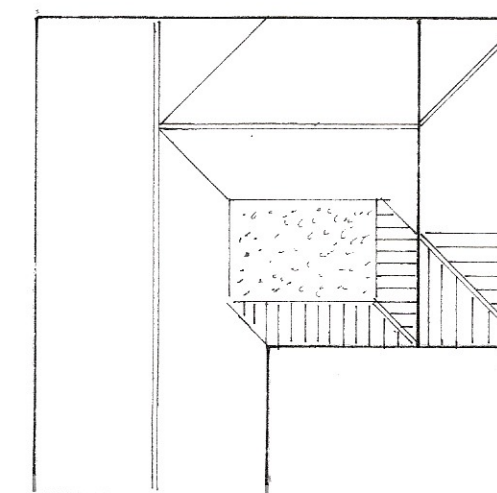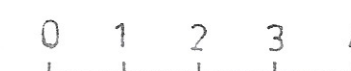

PROPOSED ROOF PLAN

Sheet 4 of 4

Existing

PROPOSED 1ST FLOOR EXTENSION AND INTERNAL ALTERATION AT 'FOXGLOVES',
AVISFORD PARK ROAD, WALBERTON FOR MR. & MRS. A. BUCHANAN.

Bryan Butcher
Rainbow Cottage
Nyetimber Lane
Bognor Regis PO21 3JX
01243 266871
07973 233442
bryan.butcher@btinternet.com
www.bryanbutcher.com