



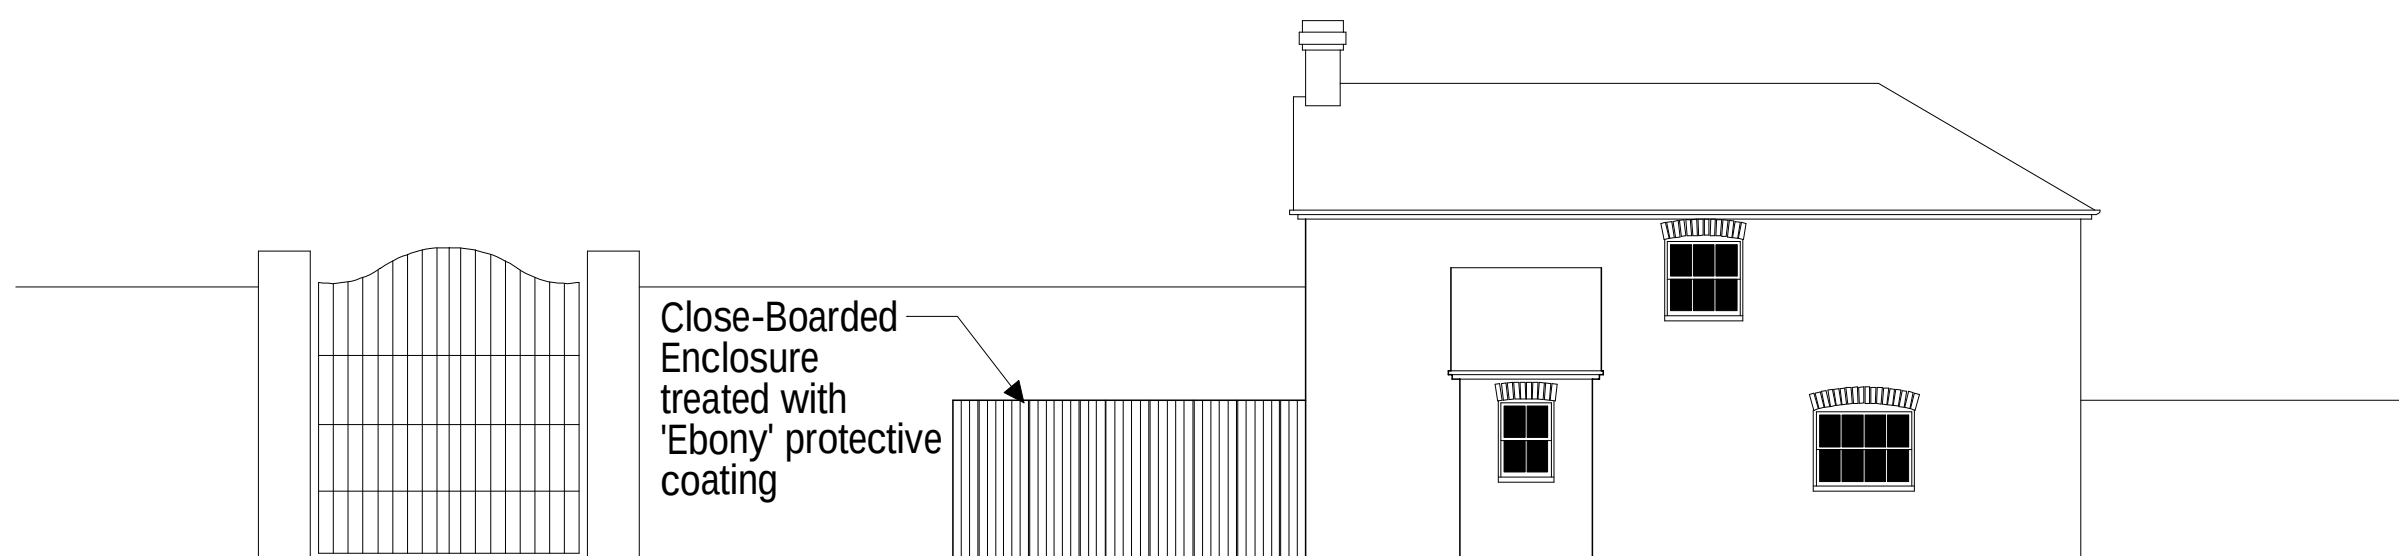

Bin and Bicycle Enclosure: West Elevation

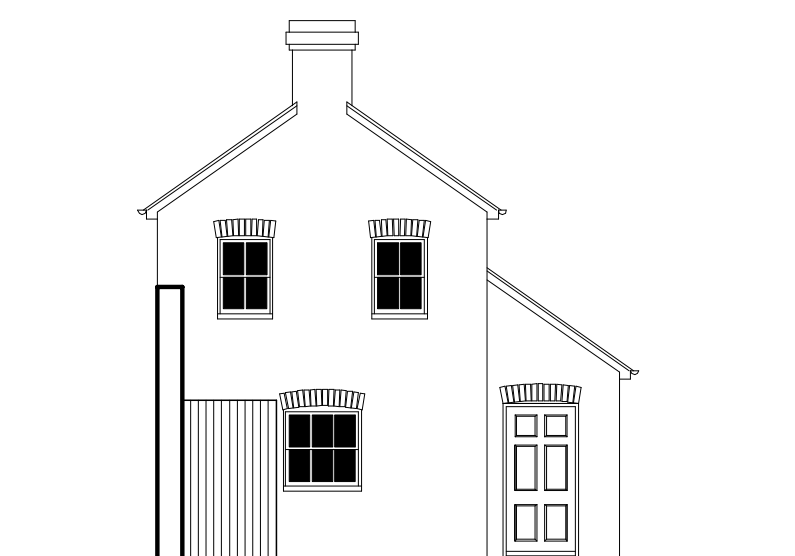

North Elevation

1/100 scale on A2 Paper

