



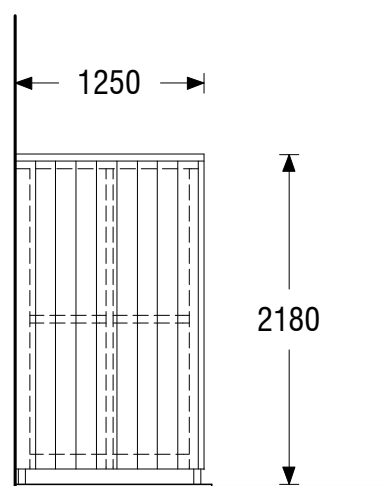


1300

North Elevation

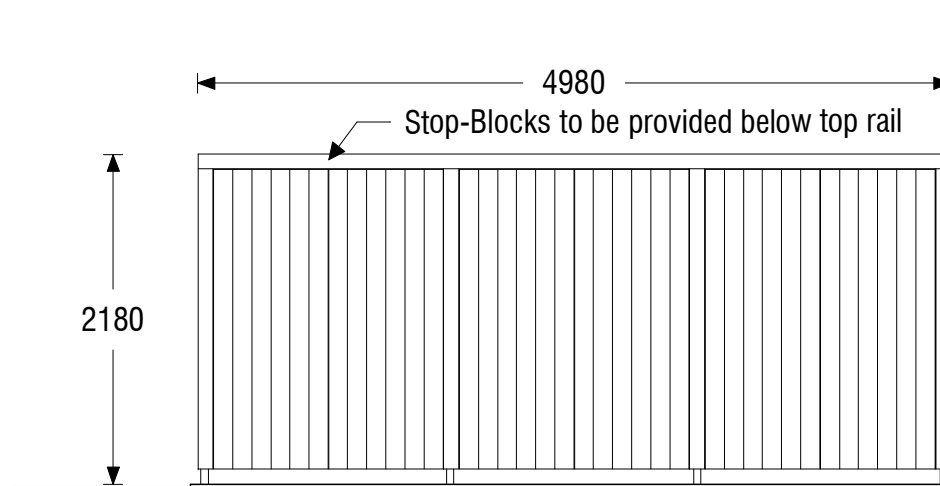


5030

West Elevation to Driveway

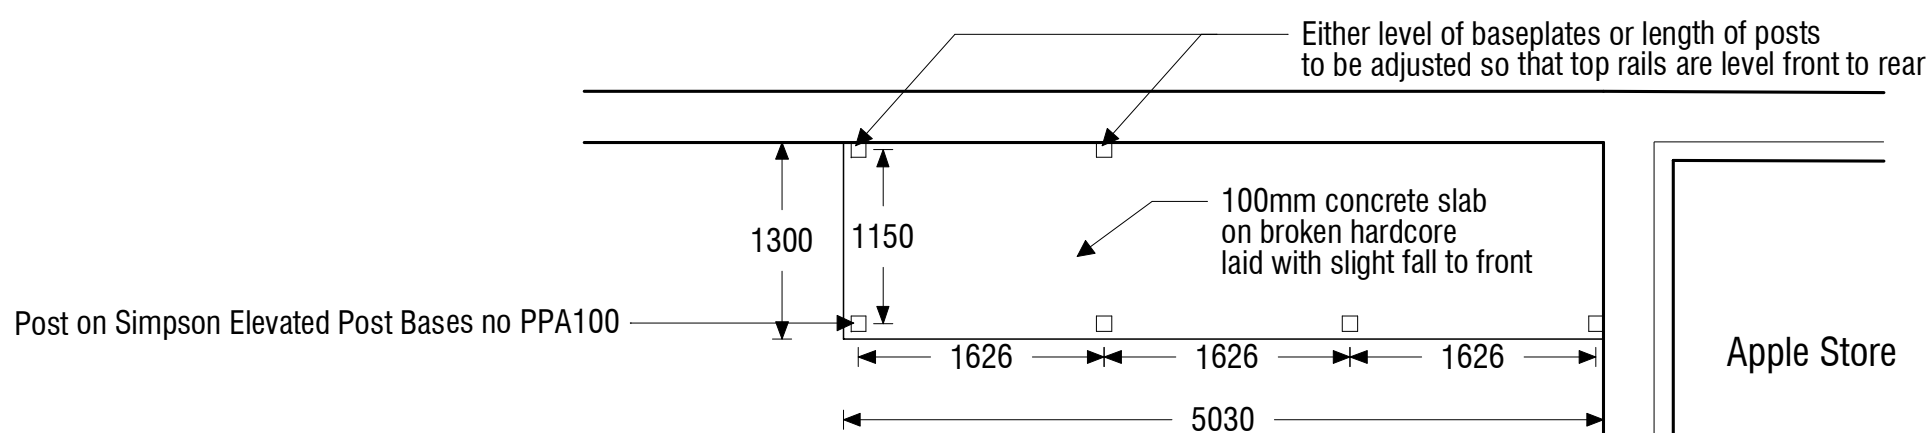

Base Slab Plan

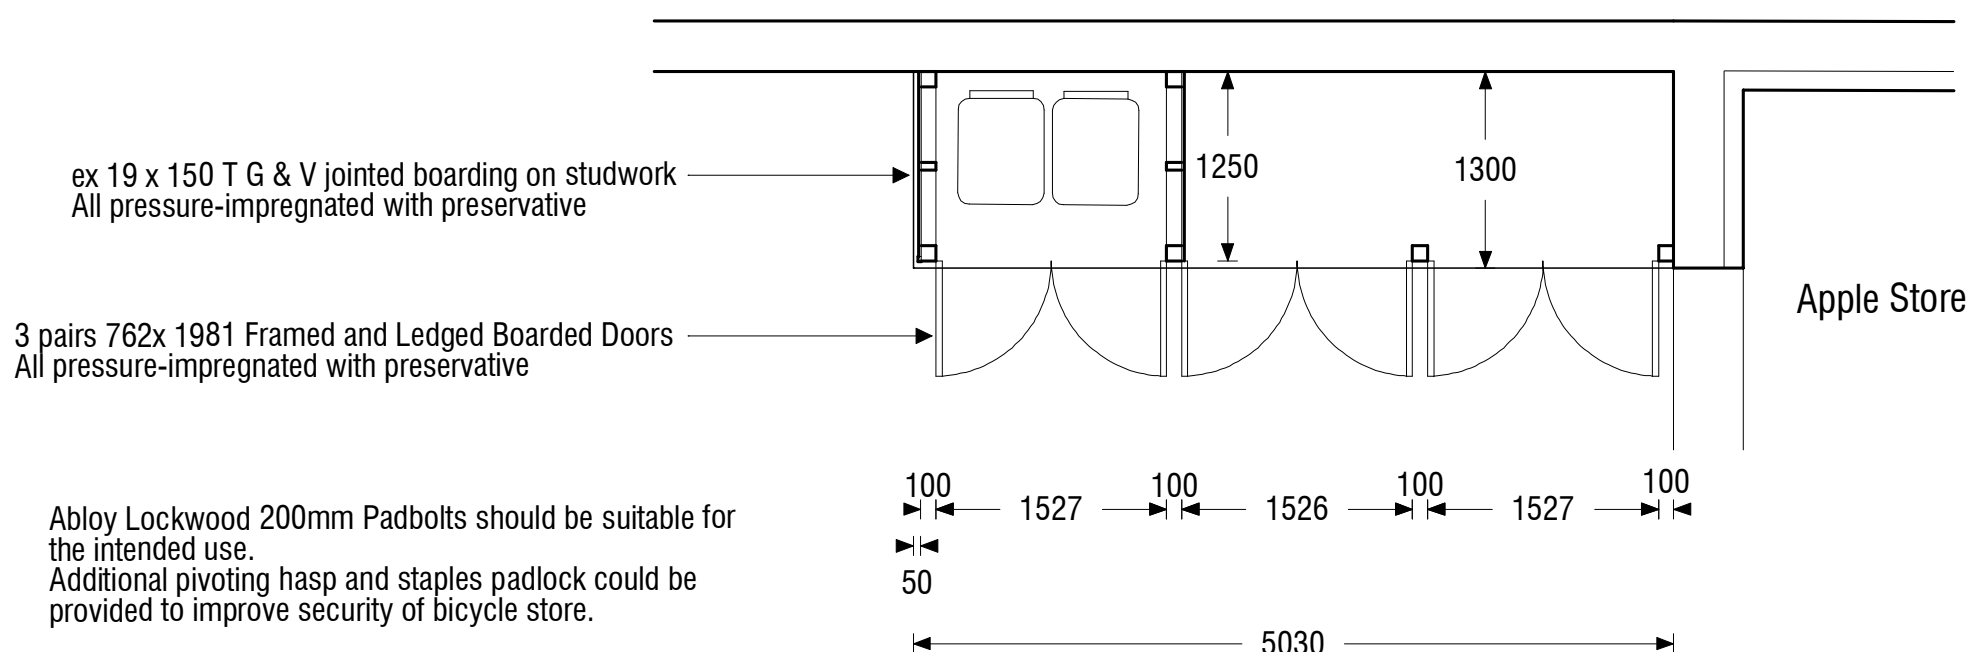

Sectional Plan

1/50 scale on A3 paper

Bin and Bicycle Store
for the Old Apple Store, Walberton House

Copyright © 2020
R.Brown
4 Norfolk Place
Littlehampton
Sussex BN17 5PD
tel: 01-903-713747