
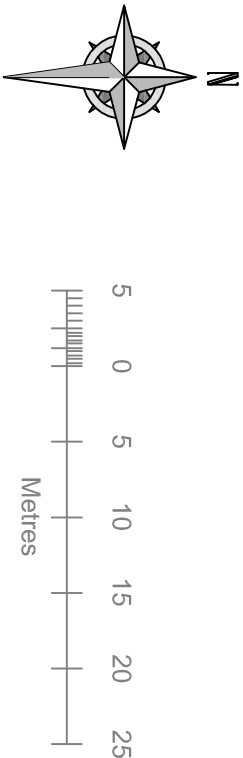


Driveway to be widened and block paved. New surface water drained through block paving using ACO HexDrain Brickslot and type 3 sub base to enable surface water to drain through surface

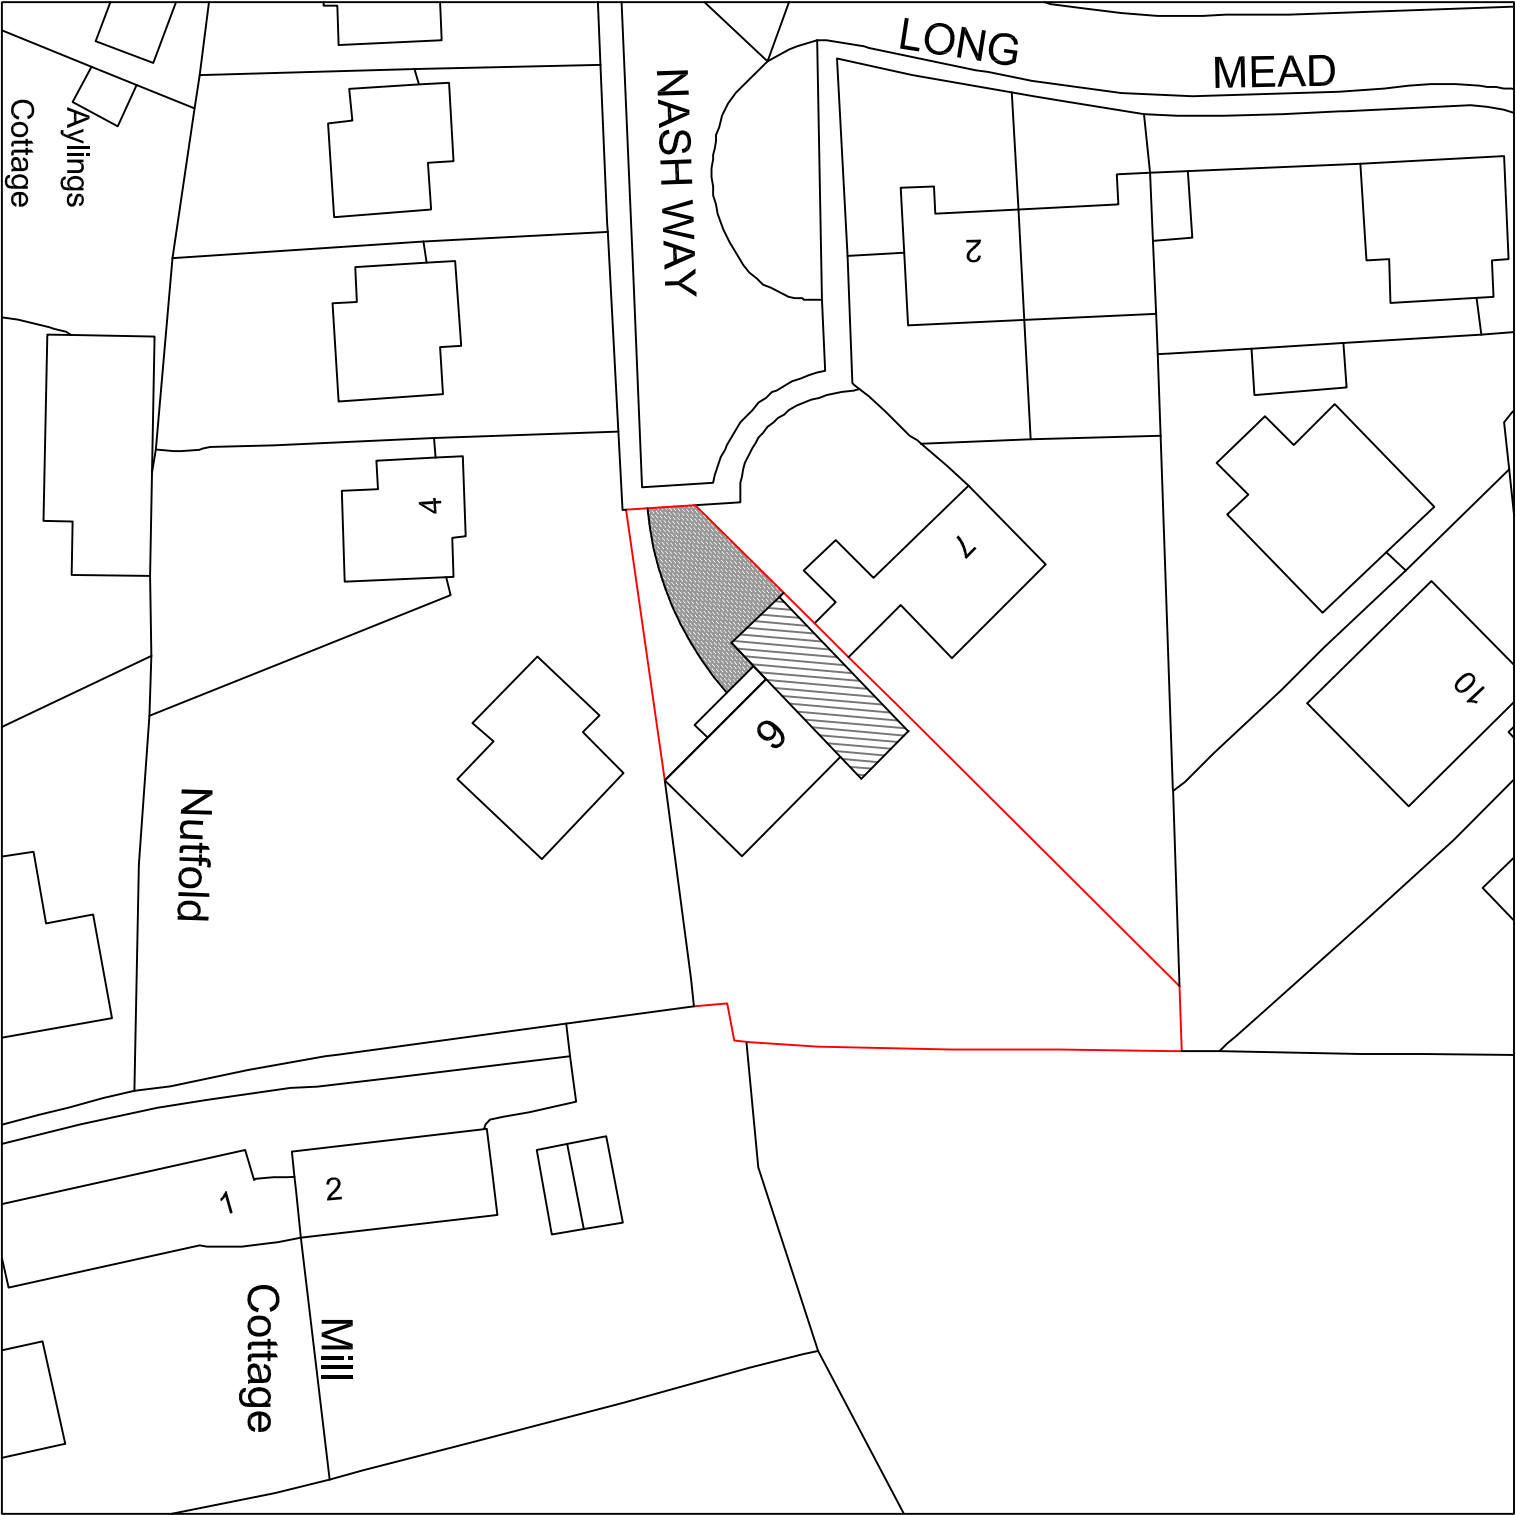

Your Home Plans Ltd
Drop Anchor, Drift Lane,
Bosham, West Sussex, PO18 8PP
Tel: 01243 572414
june@yourhomeplans.co.uk

6 NASH WAY
WALBERTON
ARUNDEL
WEST SUSSEX
BN18 0QQ

Location Map & Block Plan

Project Number:	6NAS-15	Drawing No:
Date:	11th August 2015	01
Drawn By:	Your Home Plans Ltd	
Checked By:	JEG	Scale: 1:500 A3