



from
**Southern
Water**

Planning and Development Services
Arun District Council
Arun Civic Centre
Maltravers Road
Littlehampton
West Sussex
BN17 5LF

Your ref
WA/50/20/RES

Our ref
PLAN-035235

Date
29/10/2020



Dear Sir/Madam,

Proposal: Approval of reserved matters following outline consent WA/26/18/OUT for appearance, landscaping, layout & scale for the demolition of 1 No. dwelling & the erection of 6 No. dwellings (resubmission following WA/7/19/RES).

Site: WA/50/20/RES: - Former Lanes End House, West Walberton Lane, Walberton, BN18 0QS.

Thank you for your letter dated 24/09/2020.

The submitted plans shows that the proposed development lies over an existing public foul sewer. The exact position of the foul sewers must be determined on site by the applicant before the layout of the proposed development is finalised.

It might be possible to divert the foul sewer, so long as this would result in no unacceptable loss of hydraulic capacity, and the work was carried out at the developer's expense to the satisfaction of Southern Water under the relevant statutory provisions.

An application under Section 185(Sewer diversion) of the Water Industry Act 1991 needs to be submitted by the applicant.

For further advice, please contact Southern Water, Southern House, Yeoman Road, Worthing, West Sussex, BN13 3NX

Website: southernwater.co.uk or by email at:

Yours faithfully,




Joff Edevane
Growth Planning Lead
Business Channels

Southern Water, Southern House, Yeoman Road, Worthing, West Sussex, BN13 3NX
southernwater.co.uk

Southern Water Services Ltd, Registered Office: Southern House, Yeoman Road, Worthing, West Sussex, BN13 3NX Registered in England No. 2366670

SOUTHERN WATER

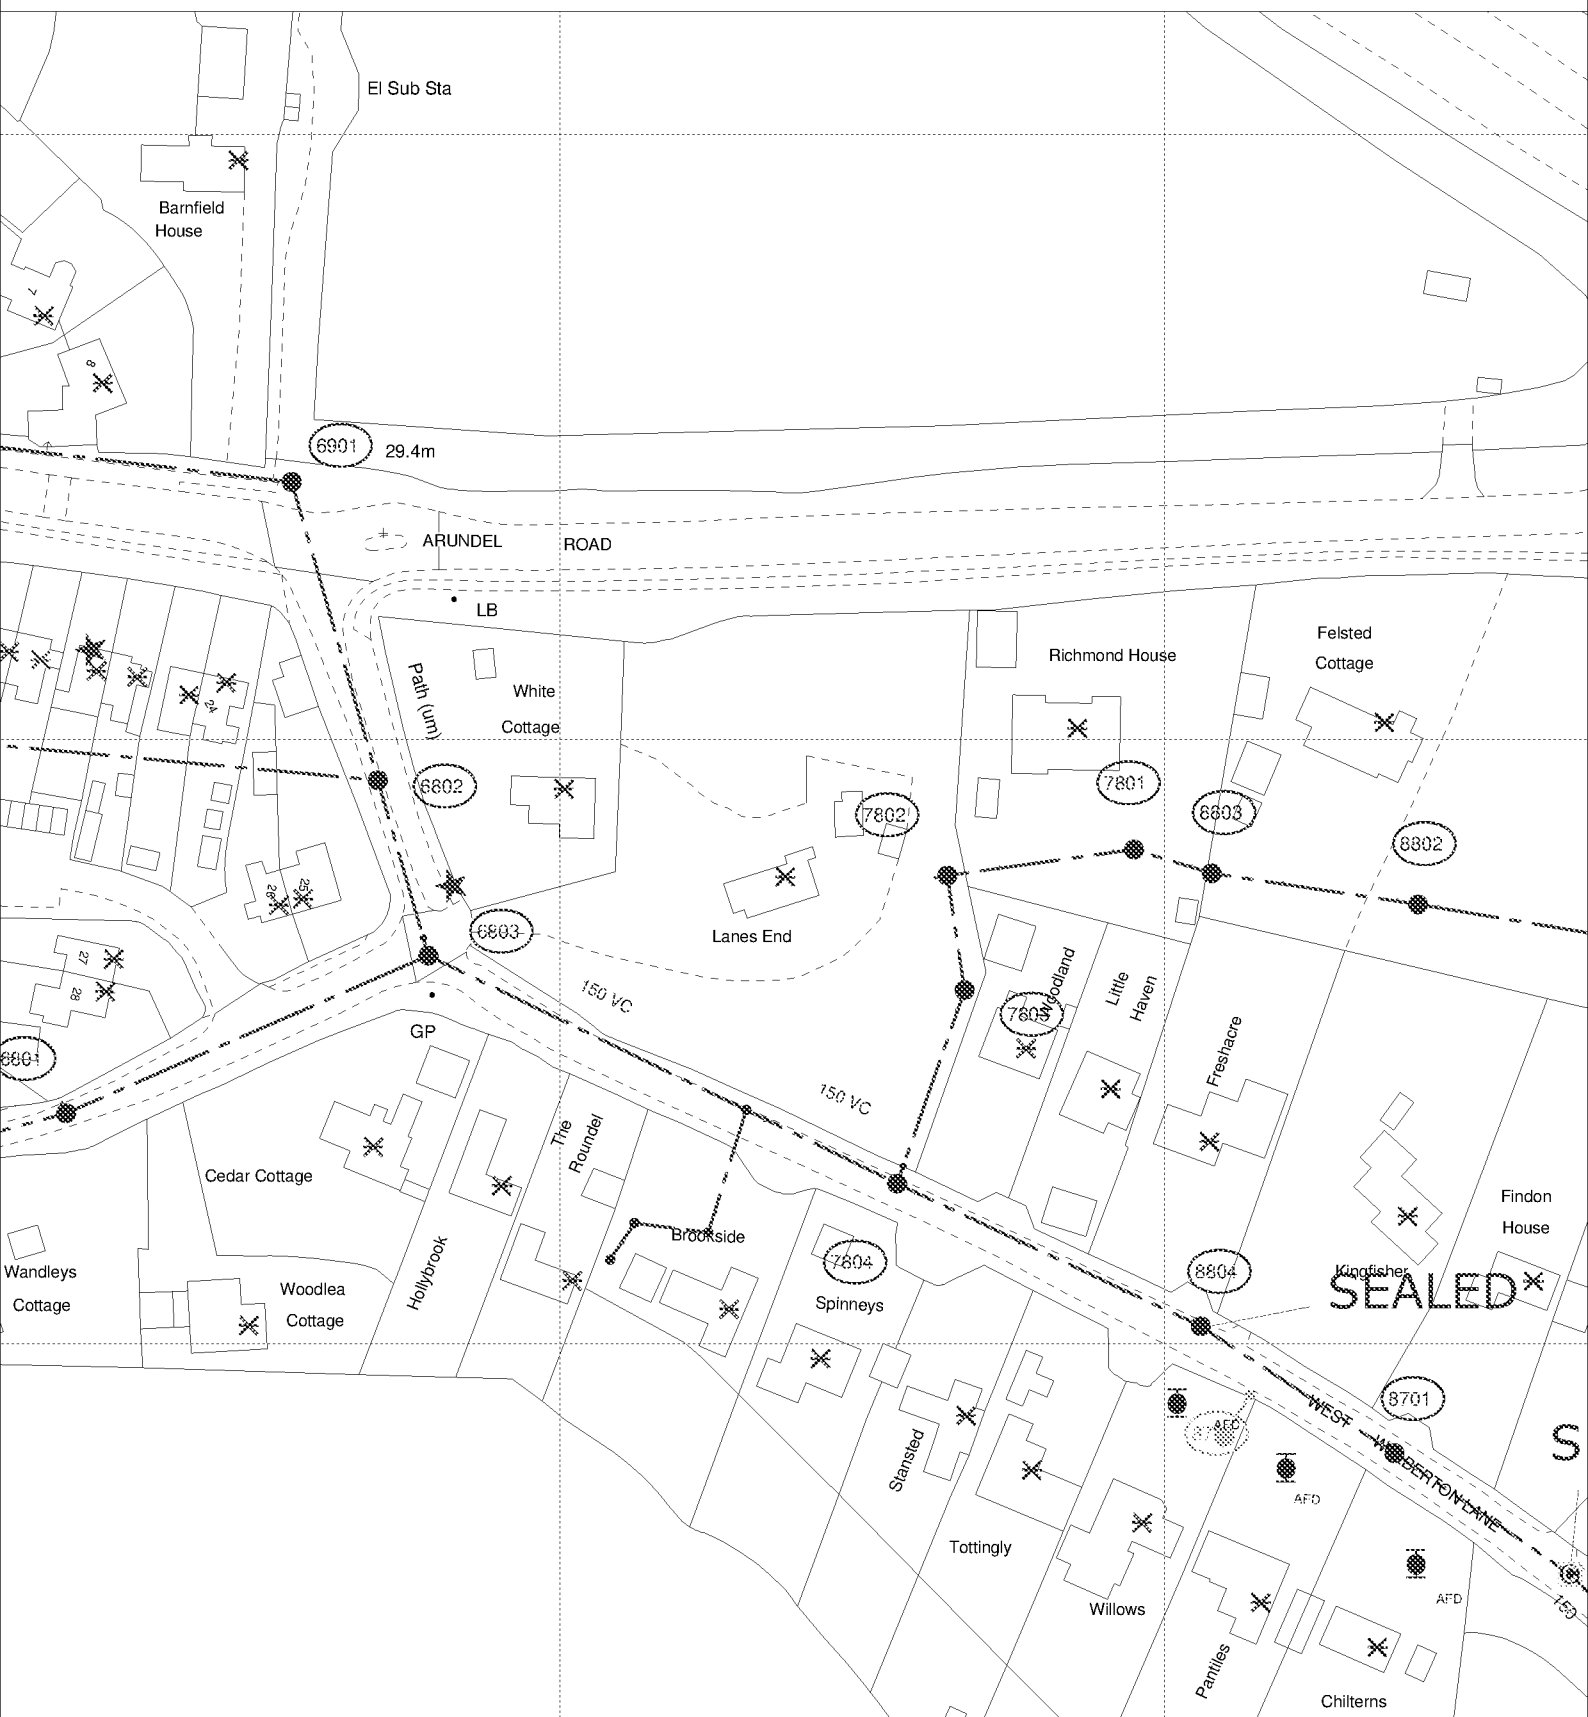

The positions of pipes shown on this plan are believed to be correct, but Southern Water Services Ltd accept no responsibility in the event of inaccuracy. The actual positions should be determined on site.

Based upon Ordnance Survey Digital Data with the permission of the controller of H.M.S.O. Crown Copyright Reserved Licence No. WU 298530

O.S. REF: SU9506NE

Scale: 1:1250

Screen Print

WARNING: BAC pipes are constructed of Bonded Asbestos Cement

WARNING: Unknown (UNK) materials may include Bonded Asbestos Cement

ARUN DISTRICT COUNCIL WA/50/20/RES



Printed By: HMSHeth

Date: 28-10-2020

Southern Water MapGuide Browser

Requested By:

