


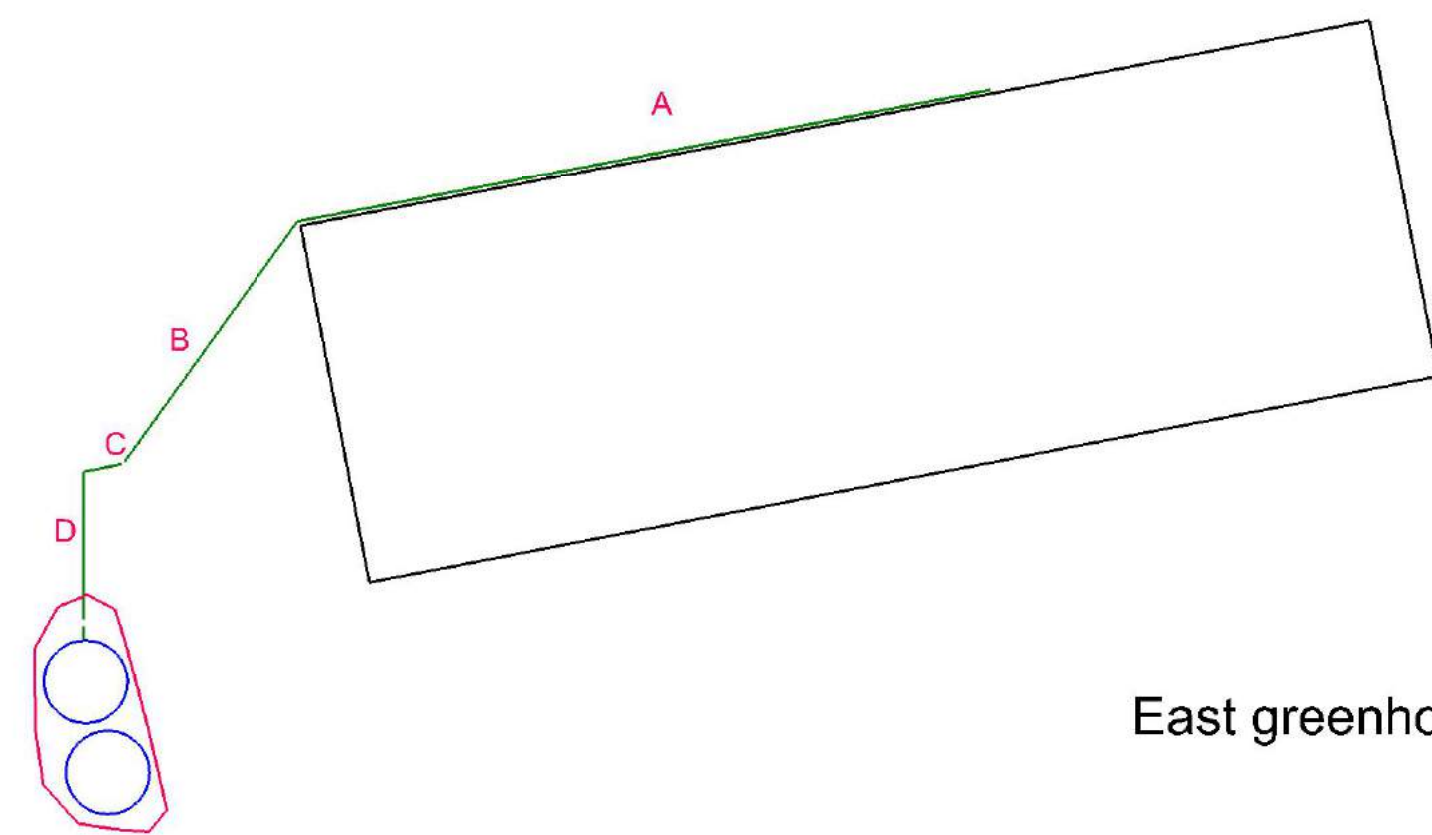
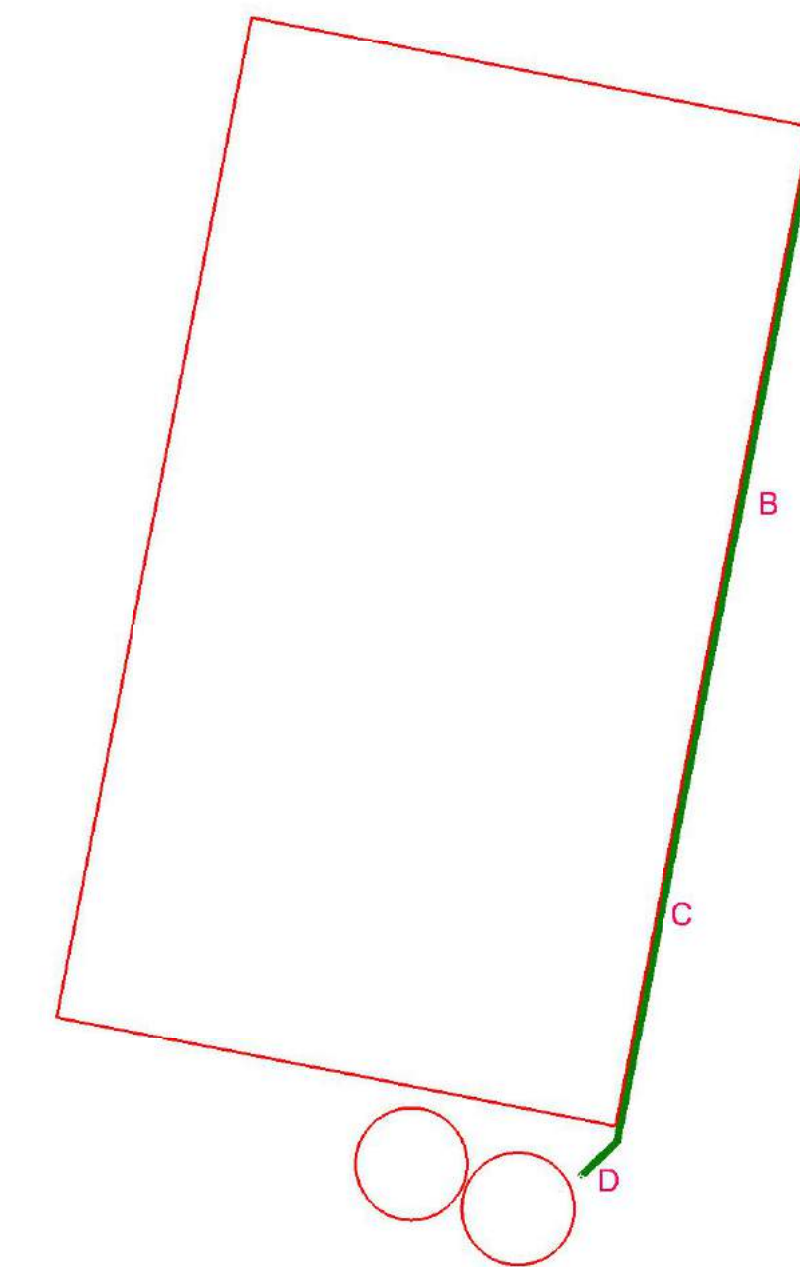


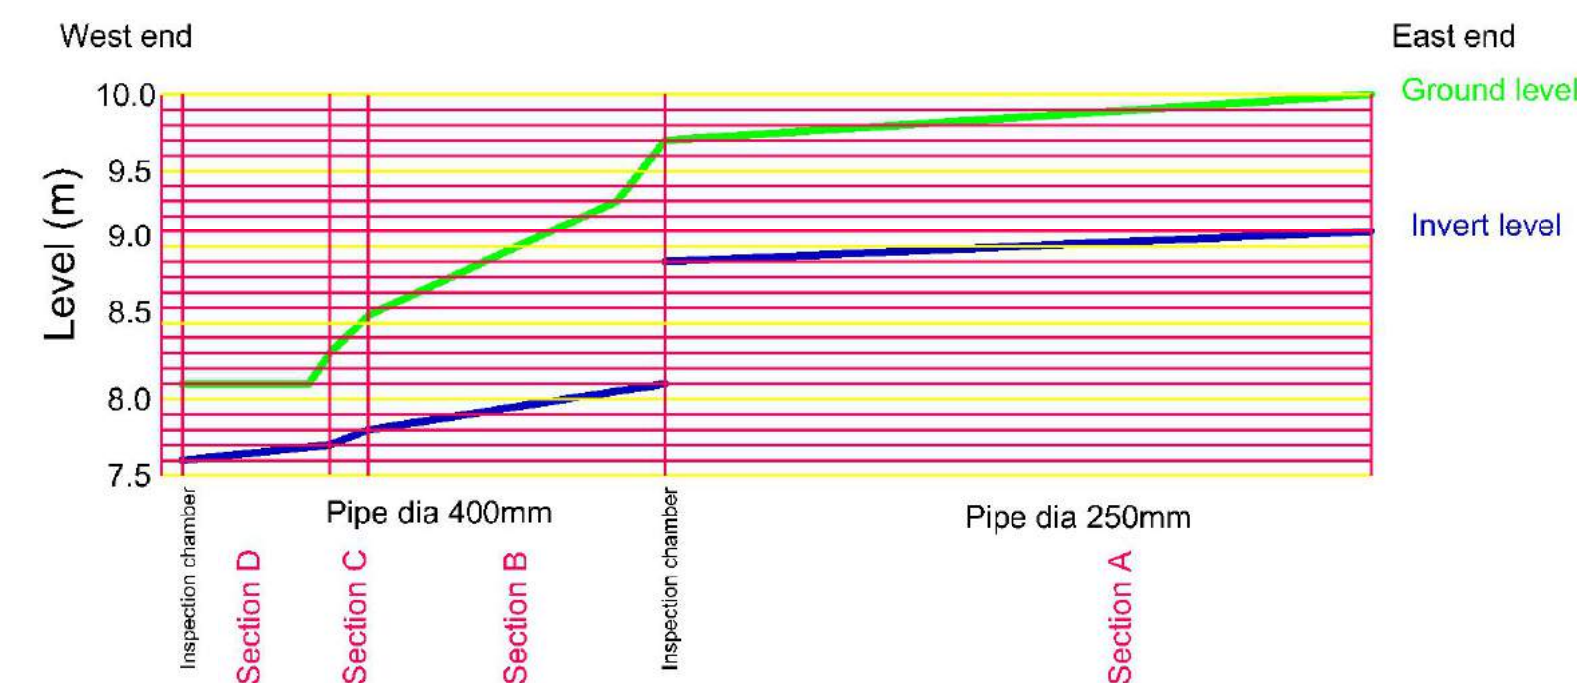



East greenhouse (not yet built)

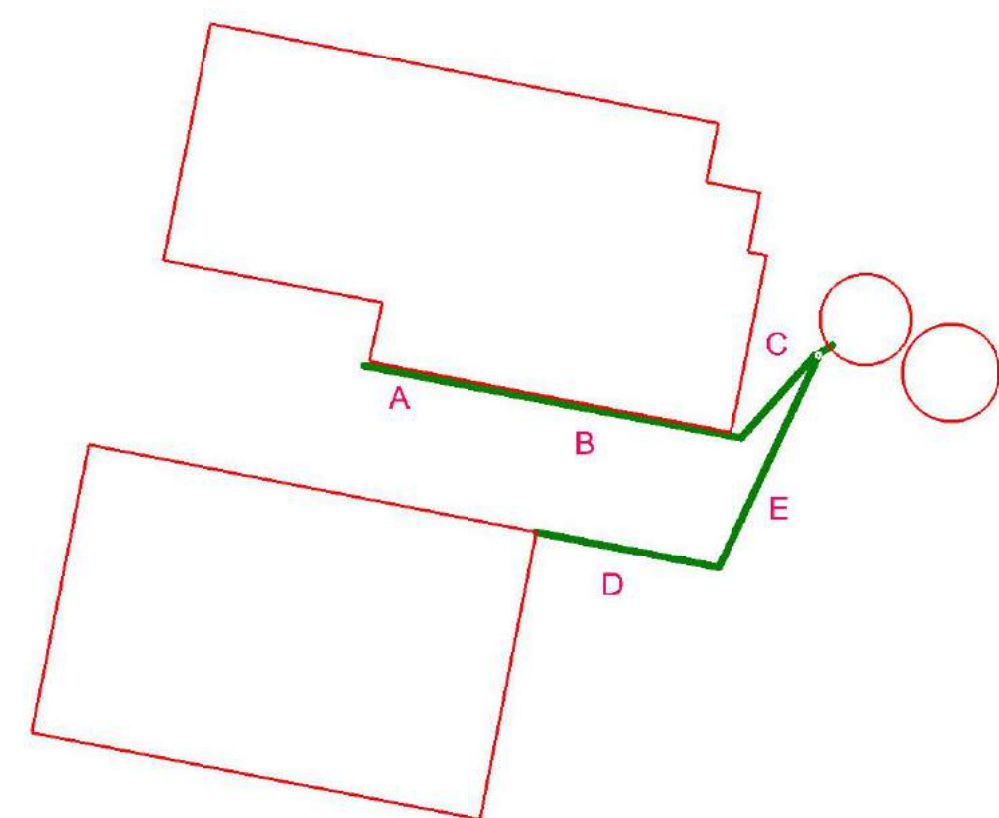

South West greenhouses

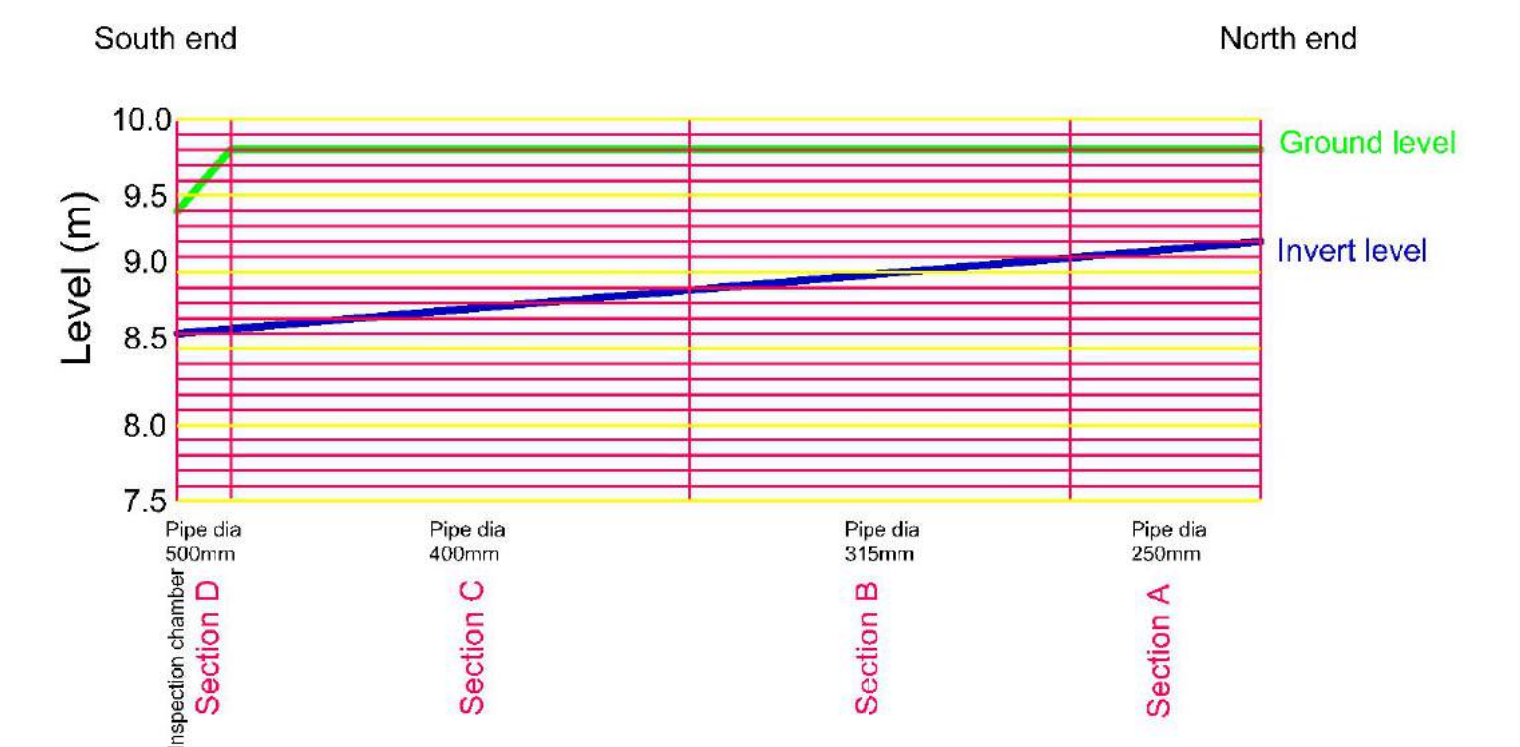


North greenhouses

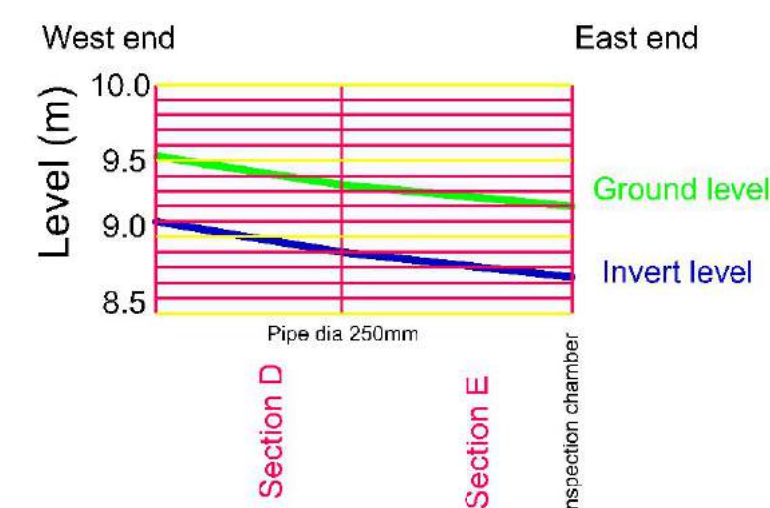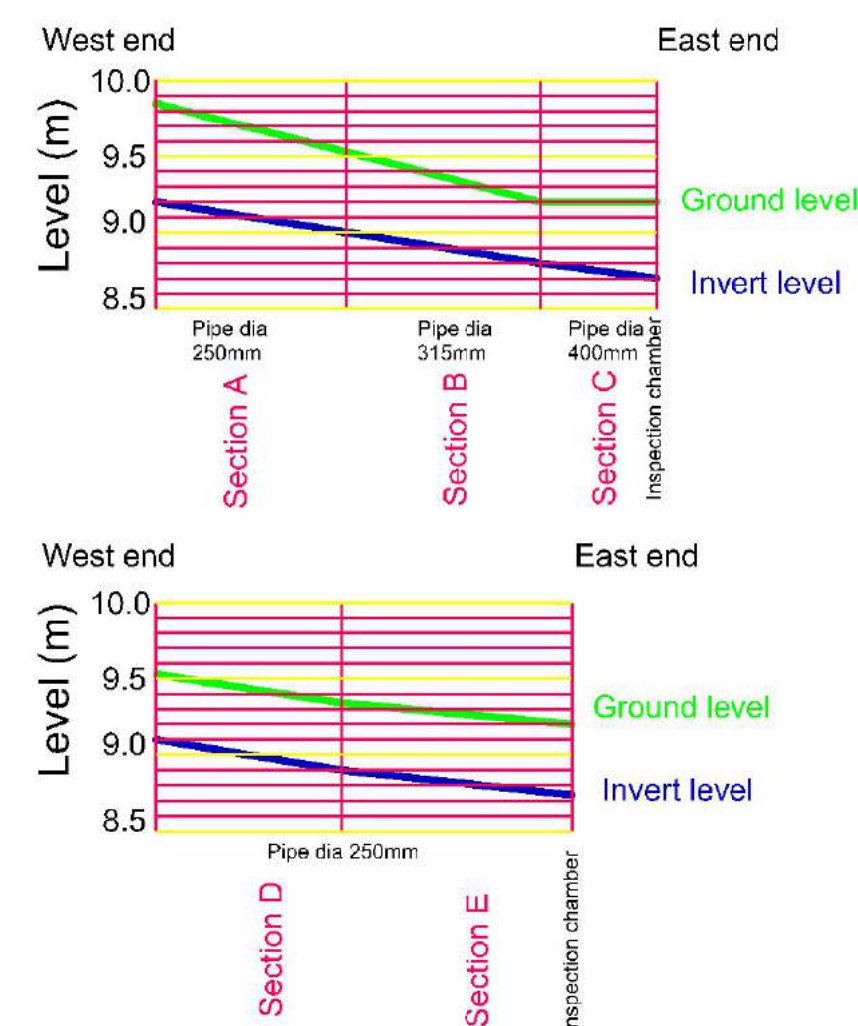



Overall site layout

Individual greenhouse blocks as per details.

Pipe route shown on plan view, pipe invert and ground levels shown beside (vertical scale (levels) different to horizontal scale (pipe)).

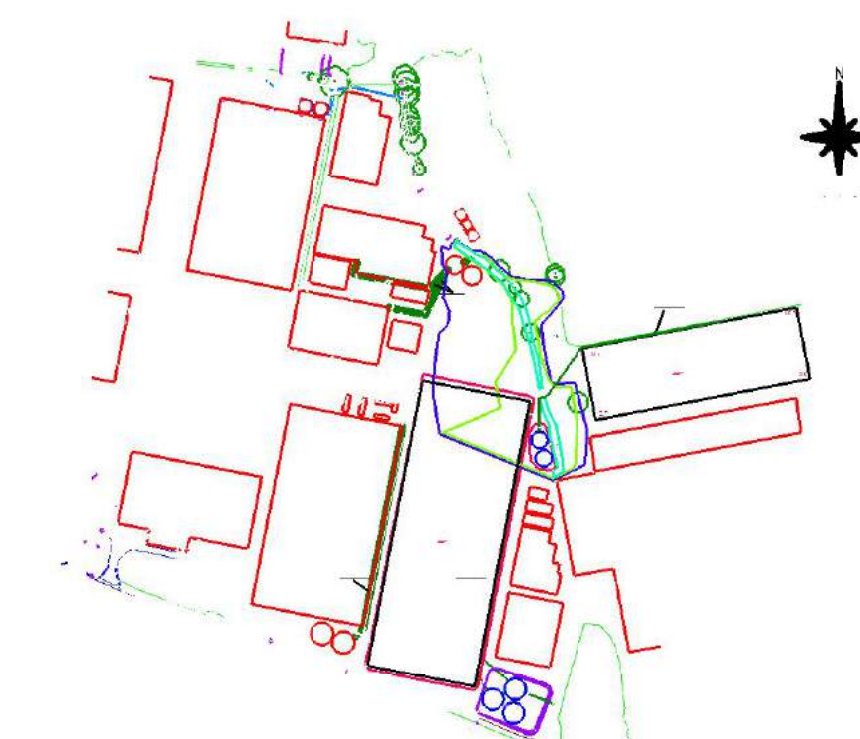

South East greenhouses (not yet built)

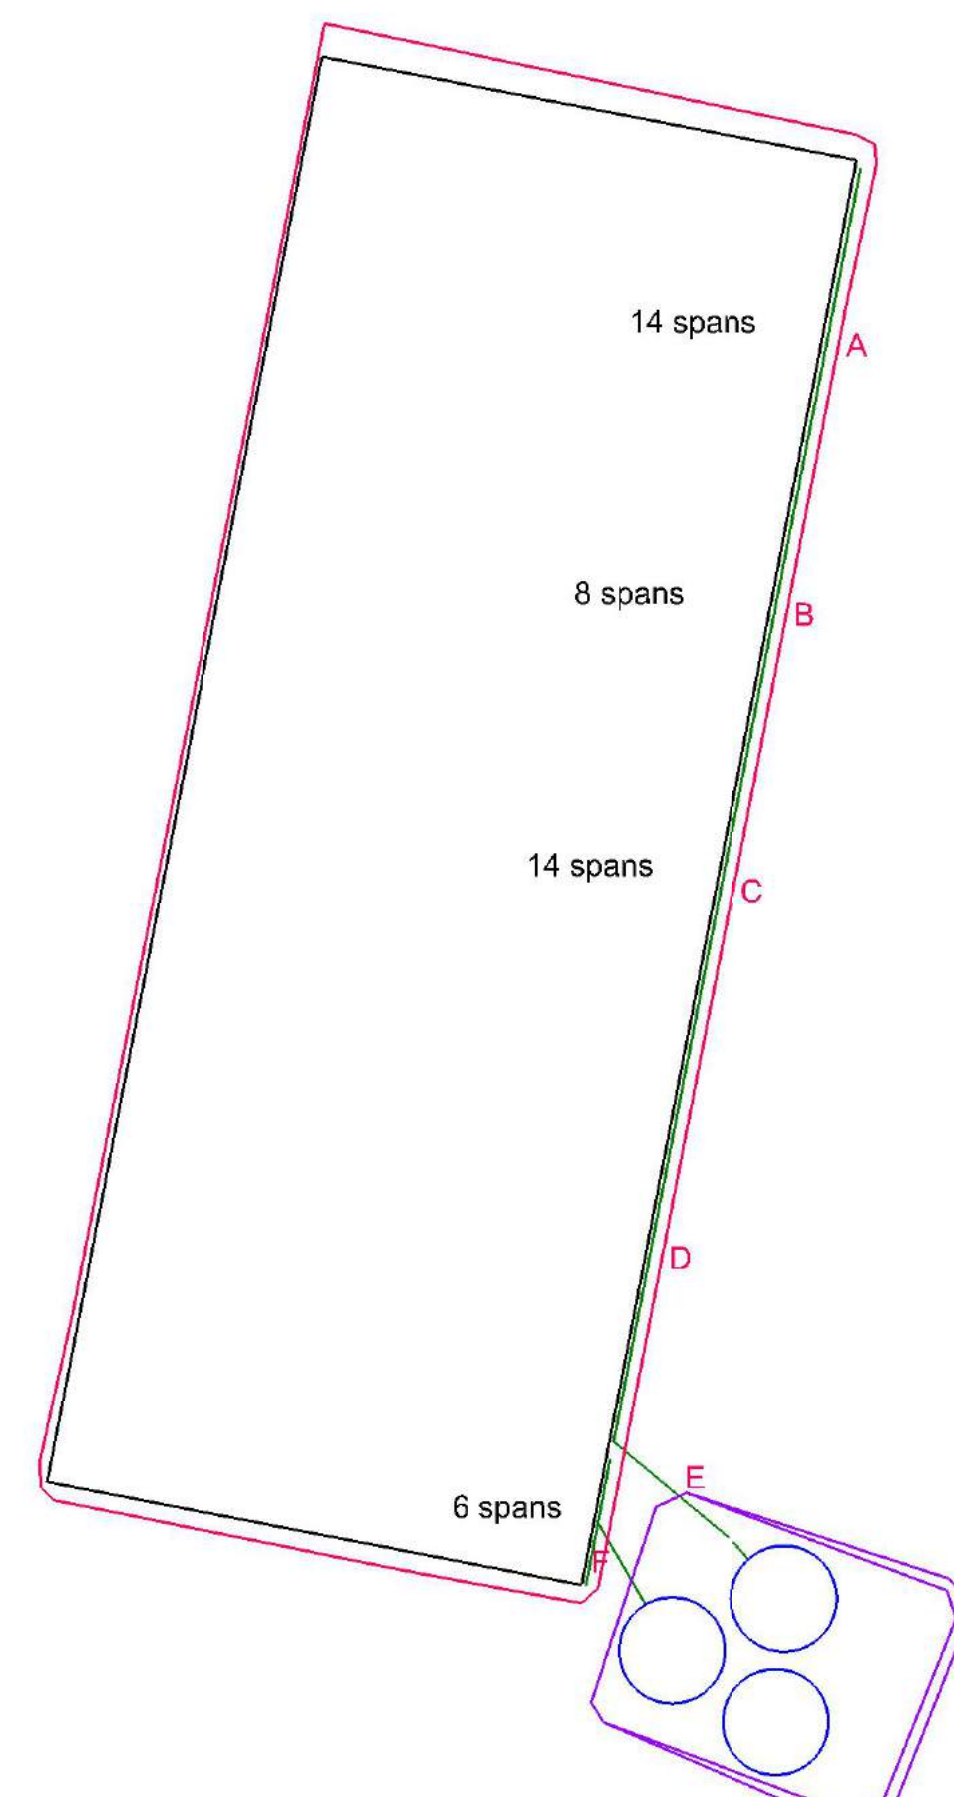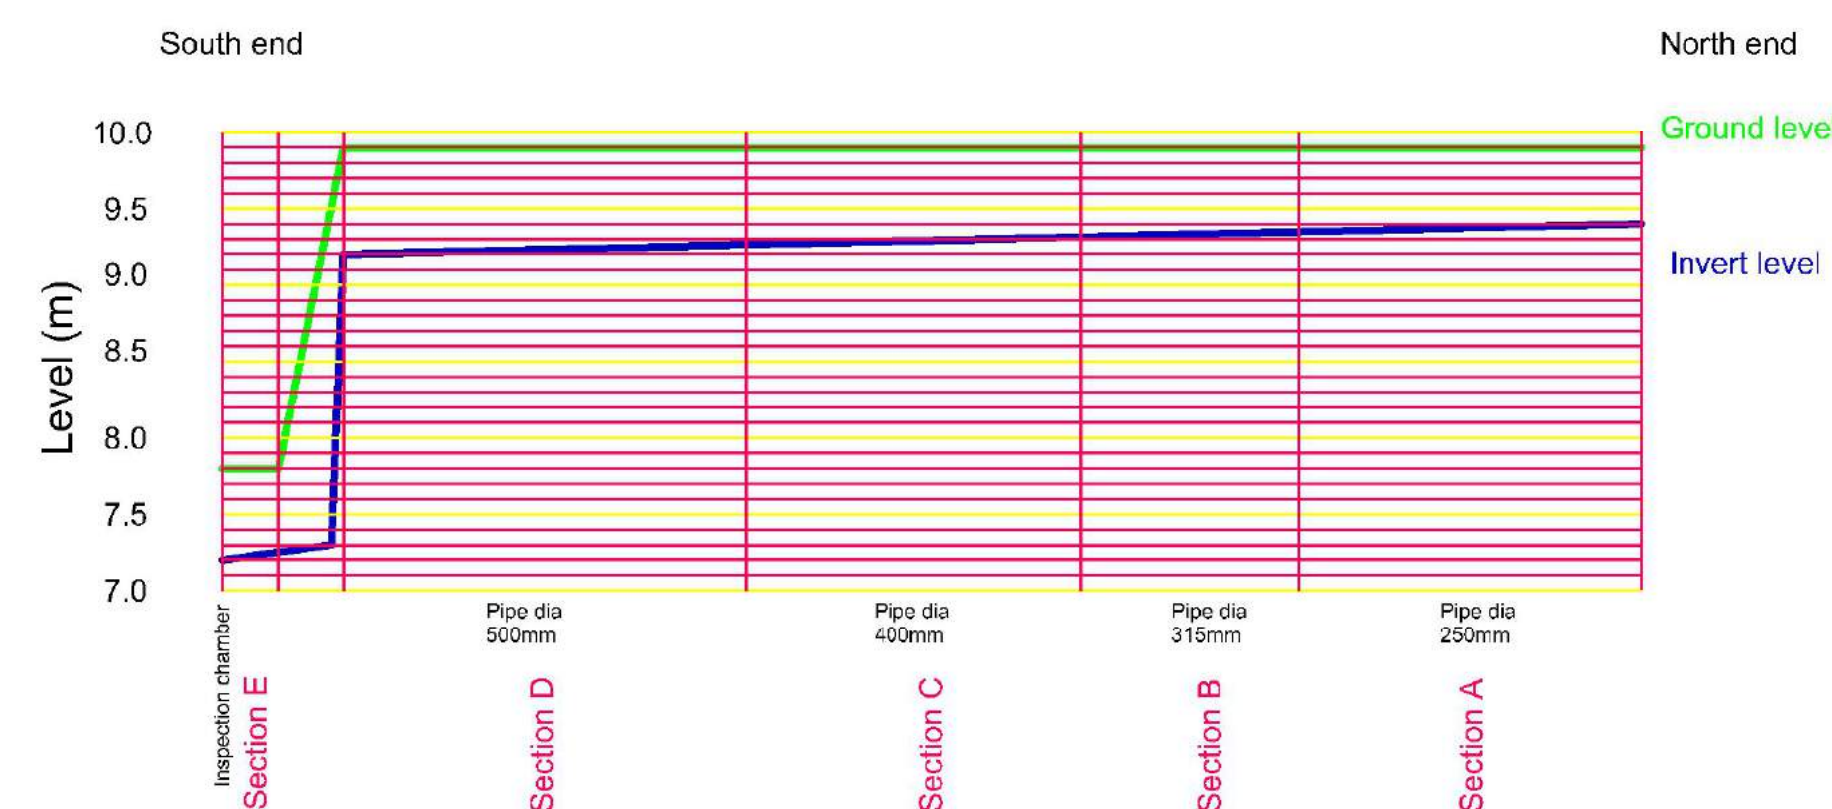

Section F - note that this is for the first 6 downpipes and is 150mm dia PVC, therefore will be all above ground.

Flerurie Nursery
Lakes Lane
Barnham

Drainage
Invert levels & pipe details

Date: 23.11.23
Scale 1:1000 (A1)
Plan & HORIZONTAL AXIS ONLY
Drawn AM

Revisions

Hennock International Ltd

Church Road
Hennock
Newton Abbot
Devon TQ13 9QE