

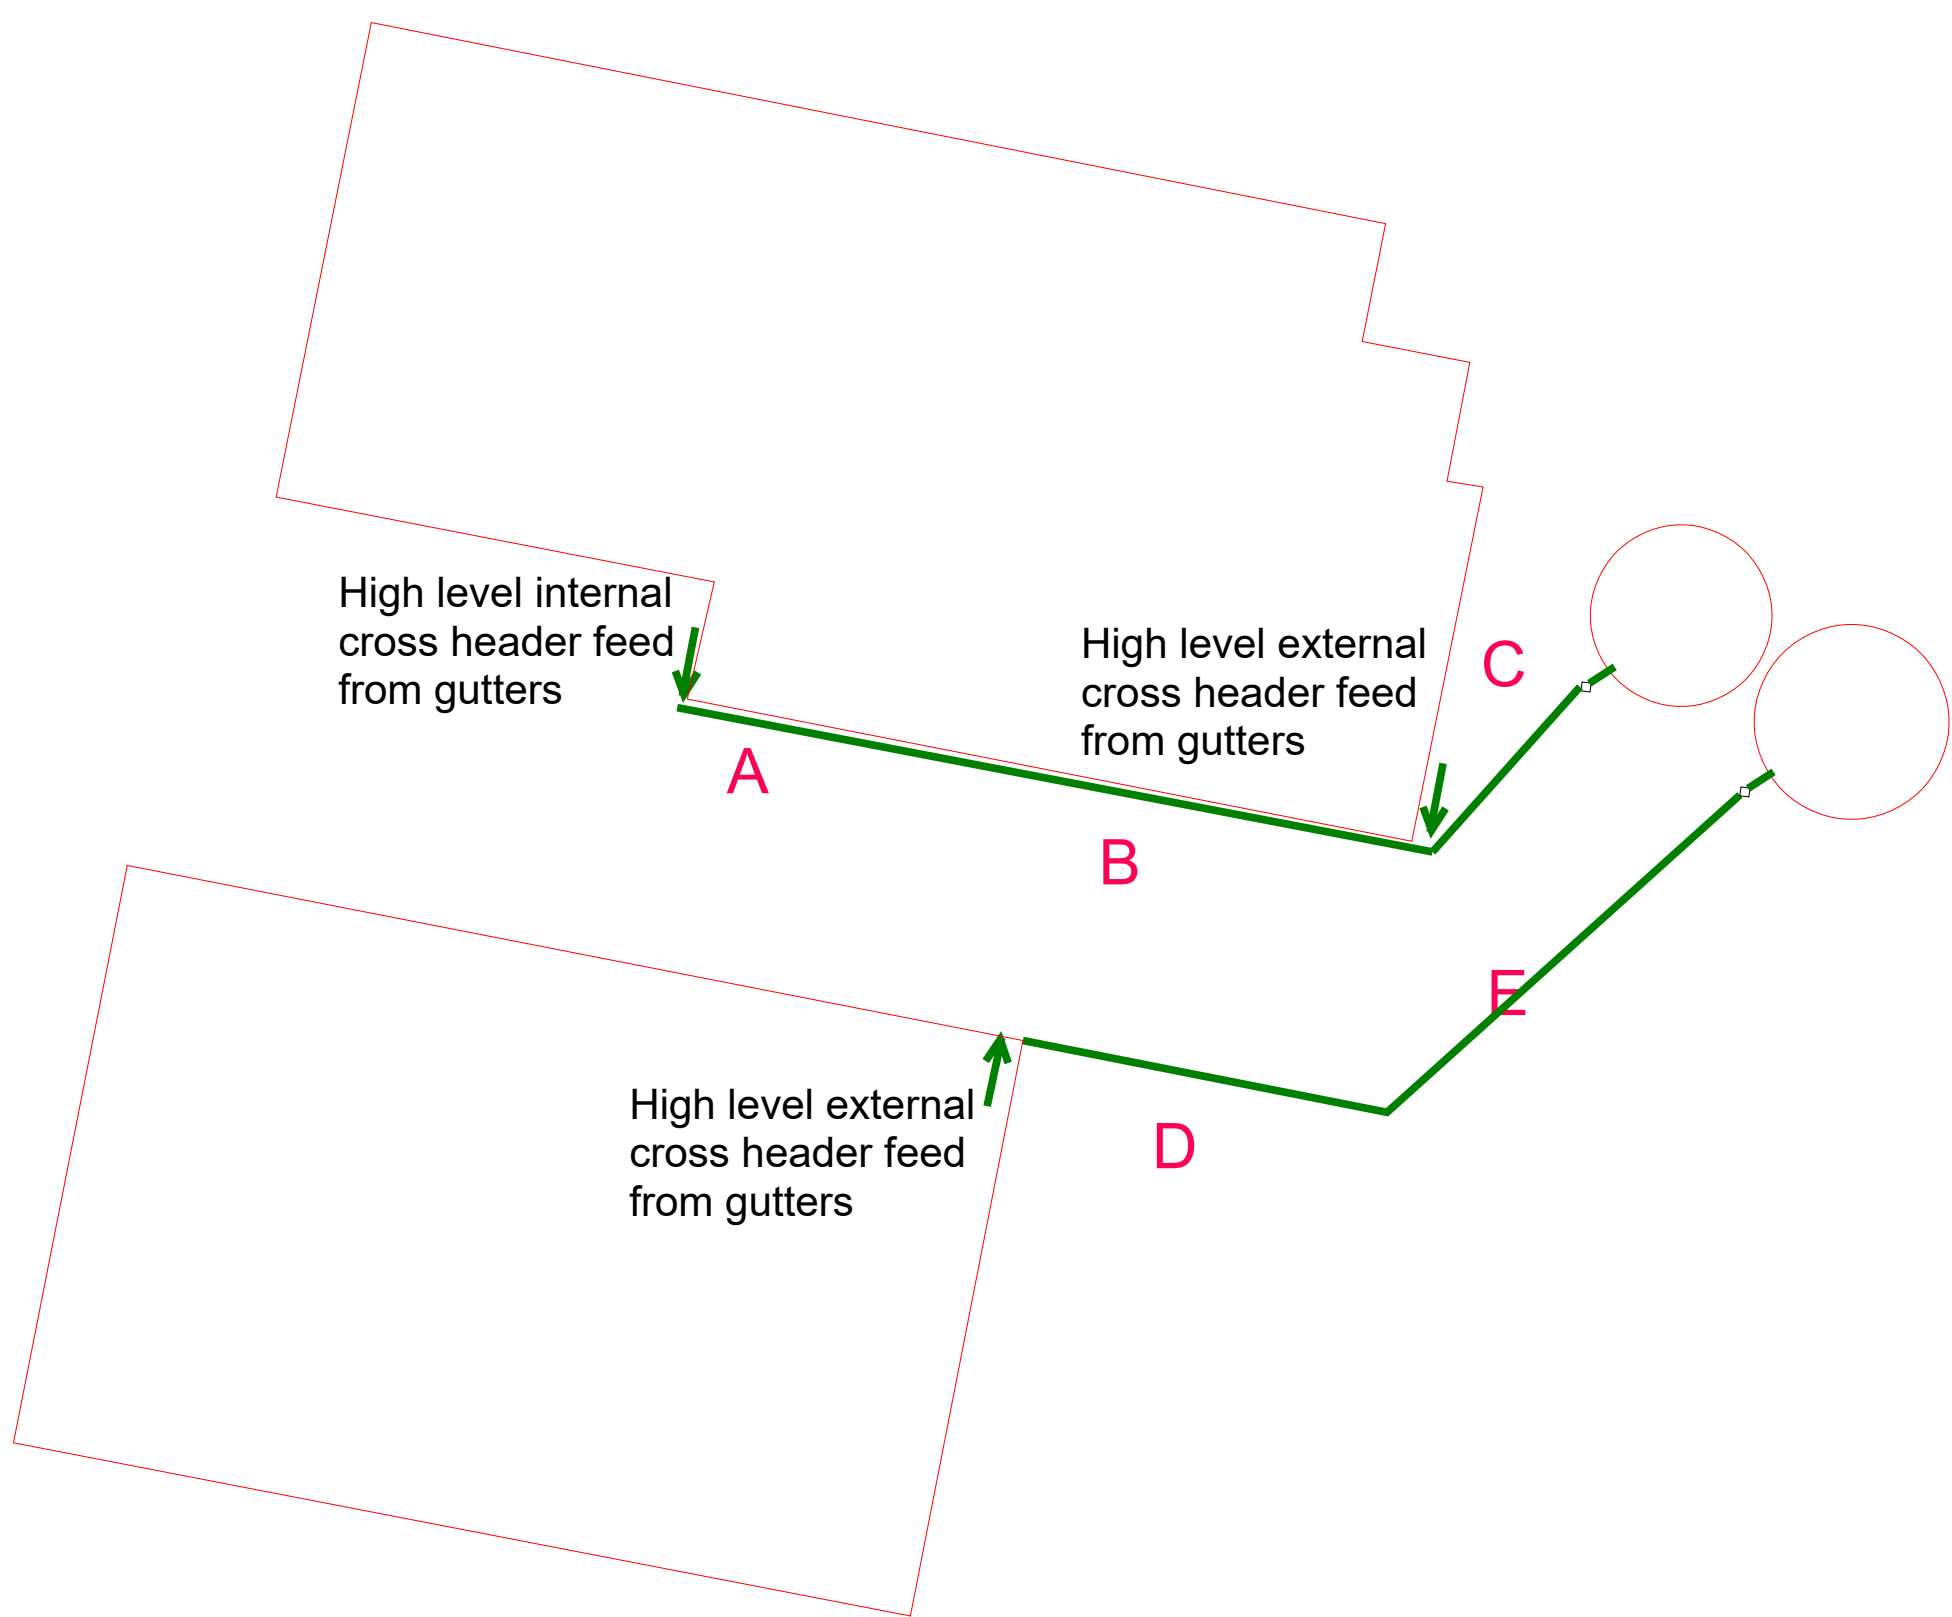


Pipe route and identifiers shown on plan view,  
pipe invert and ground levels  
shown beside (vertical scale (levels)  
different to horizontal scale (pipe)).

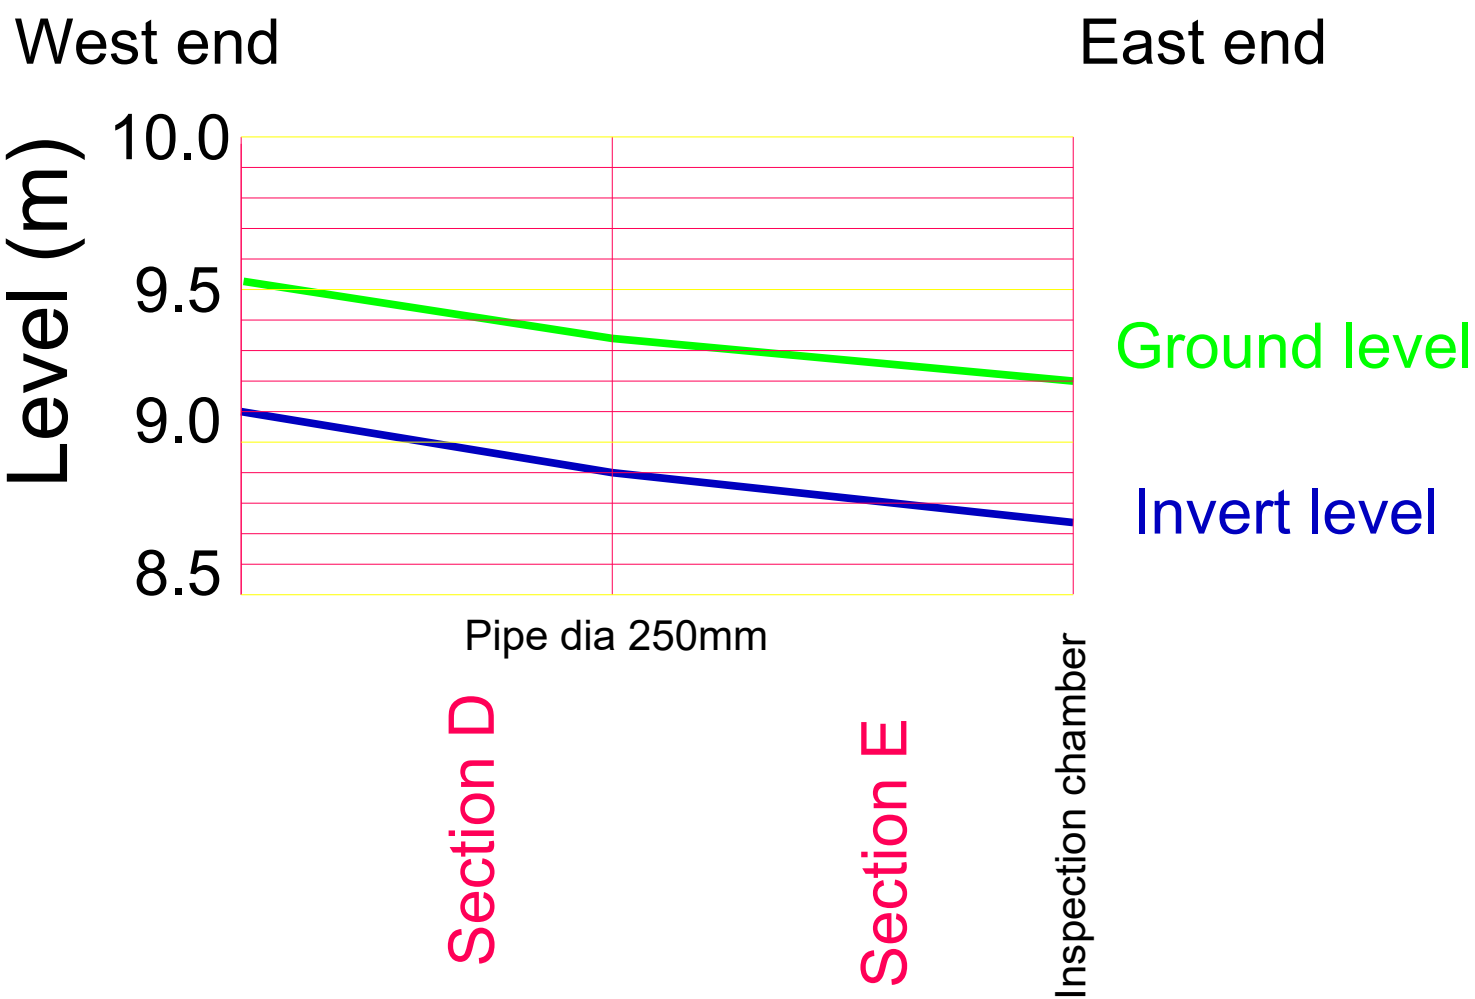

North greenhouses

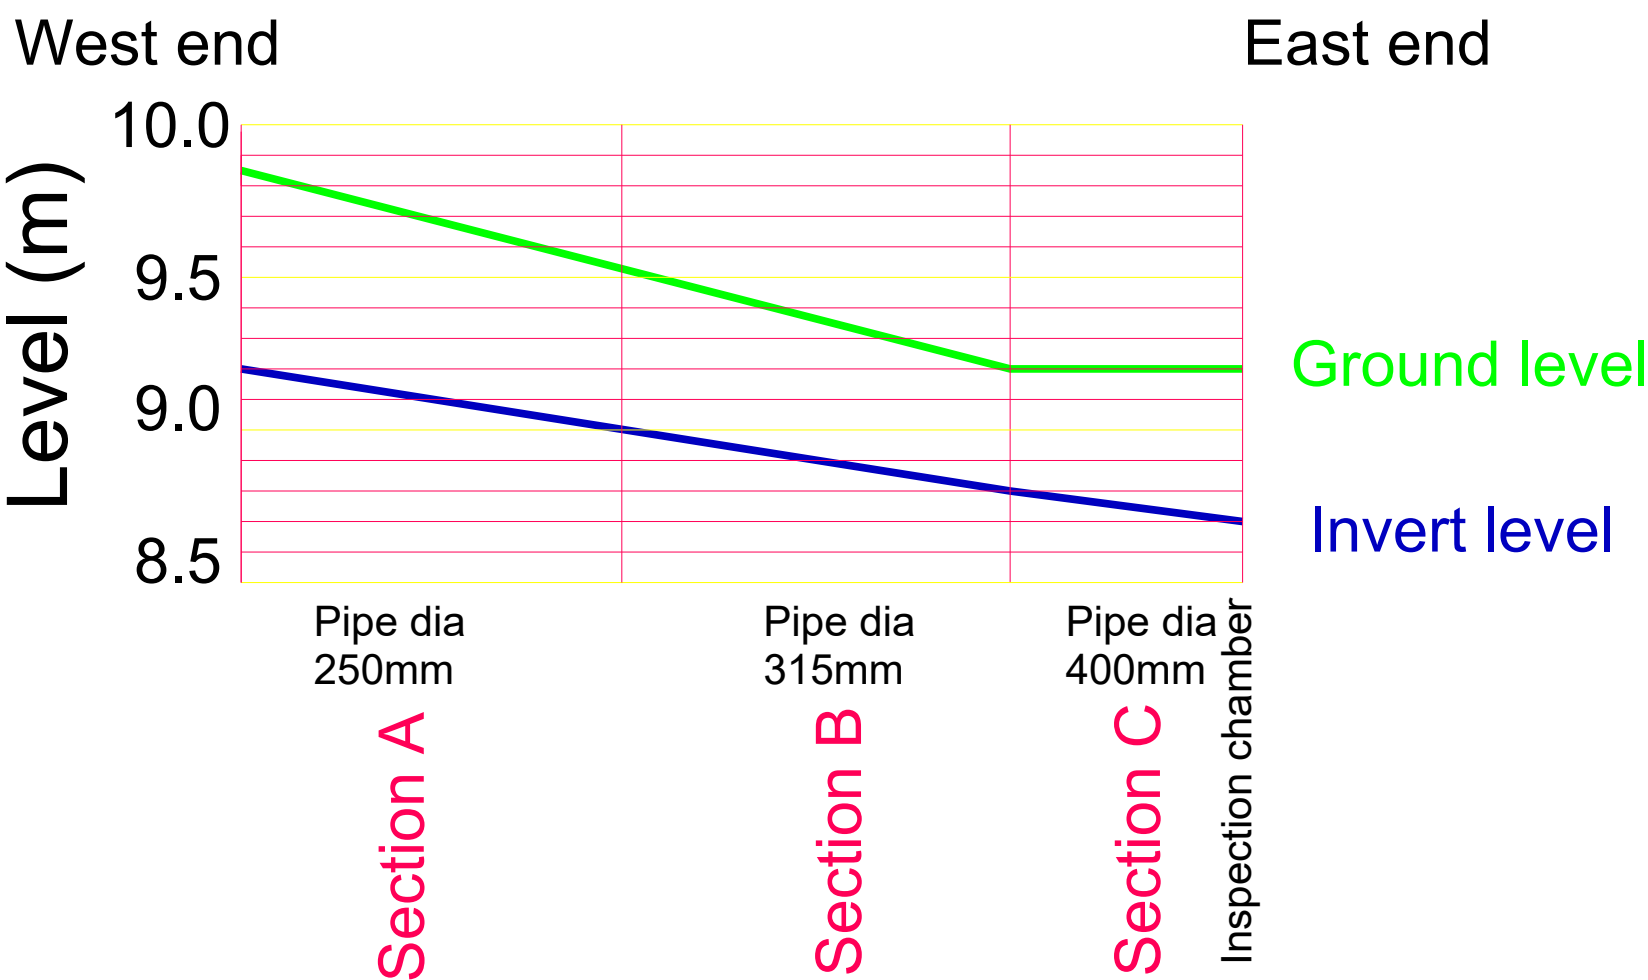

Fleurie Nursery  
Lake Lane  
Barnham

Invert levels &  
pipe details #2 (North)

Date: 23.11.23  
Scale 1:500 (A1)  
Plan & HORIZONTAL AXIS ONLY  
Drawn AM  
Revisions  
15.10.25 Boundary, text, re-scaled,  
simplified.

Hennock International Ltd

Church Road  
Hennock  
Newton Abbot  
Devon TQ13 9QE