



South West greenhouses

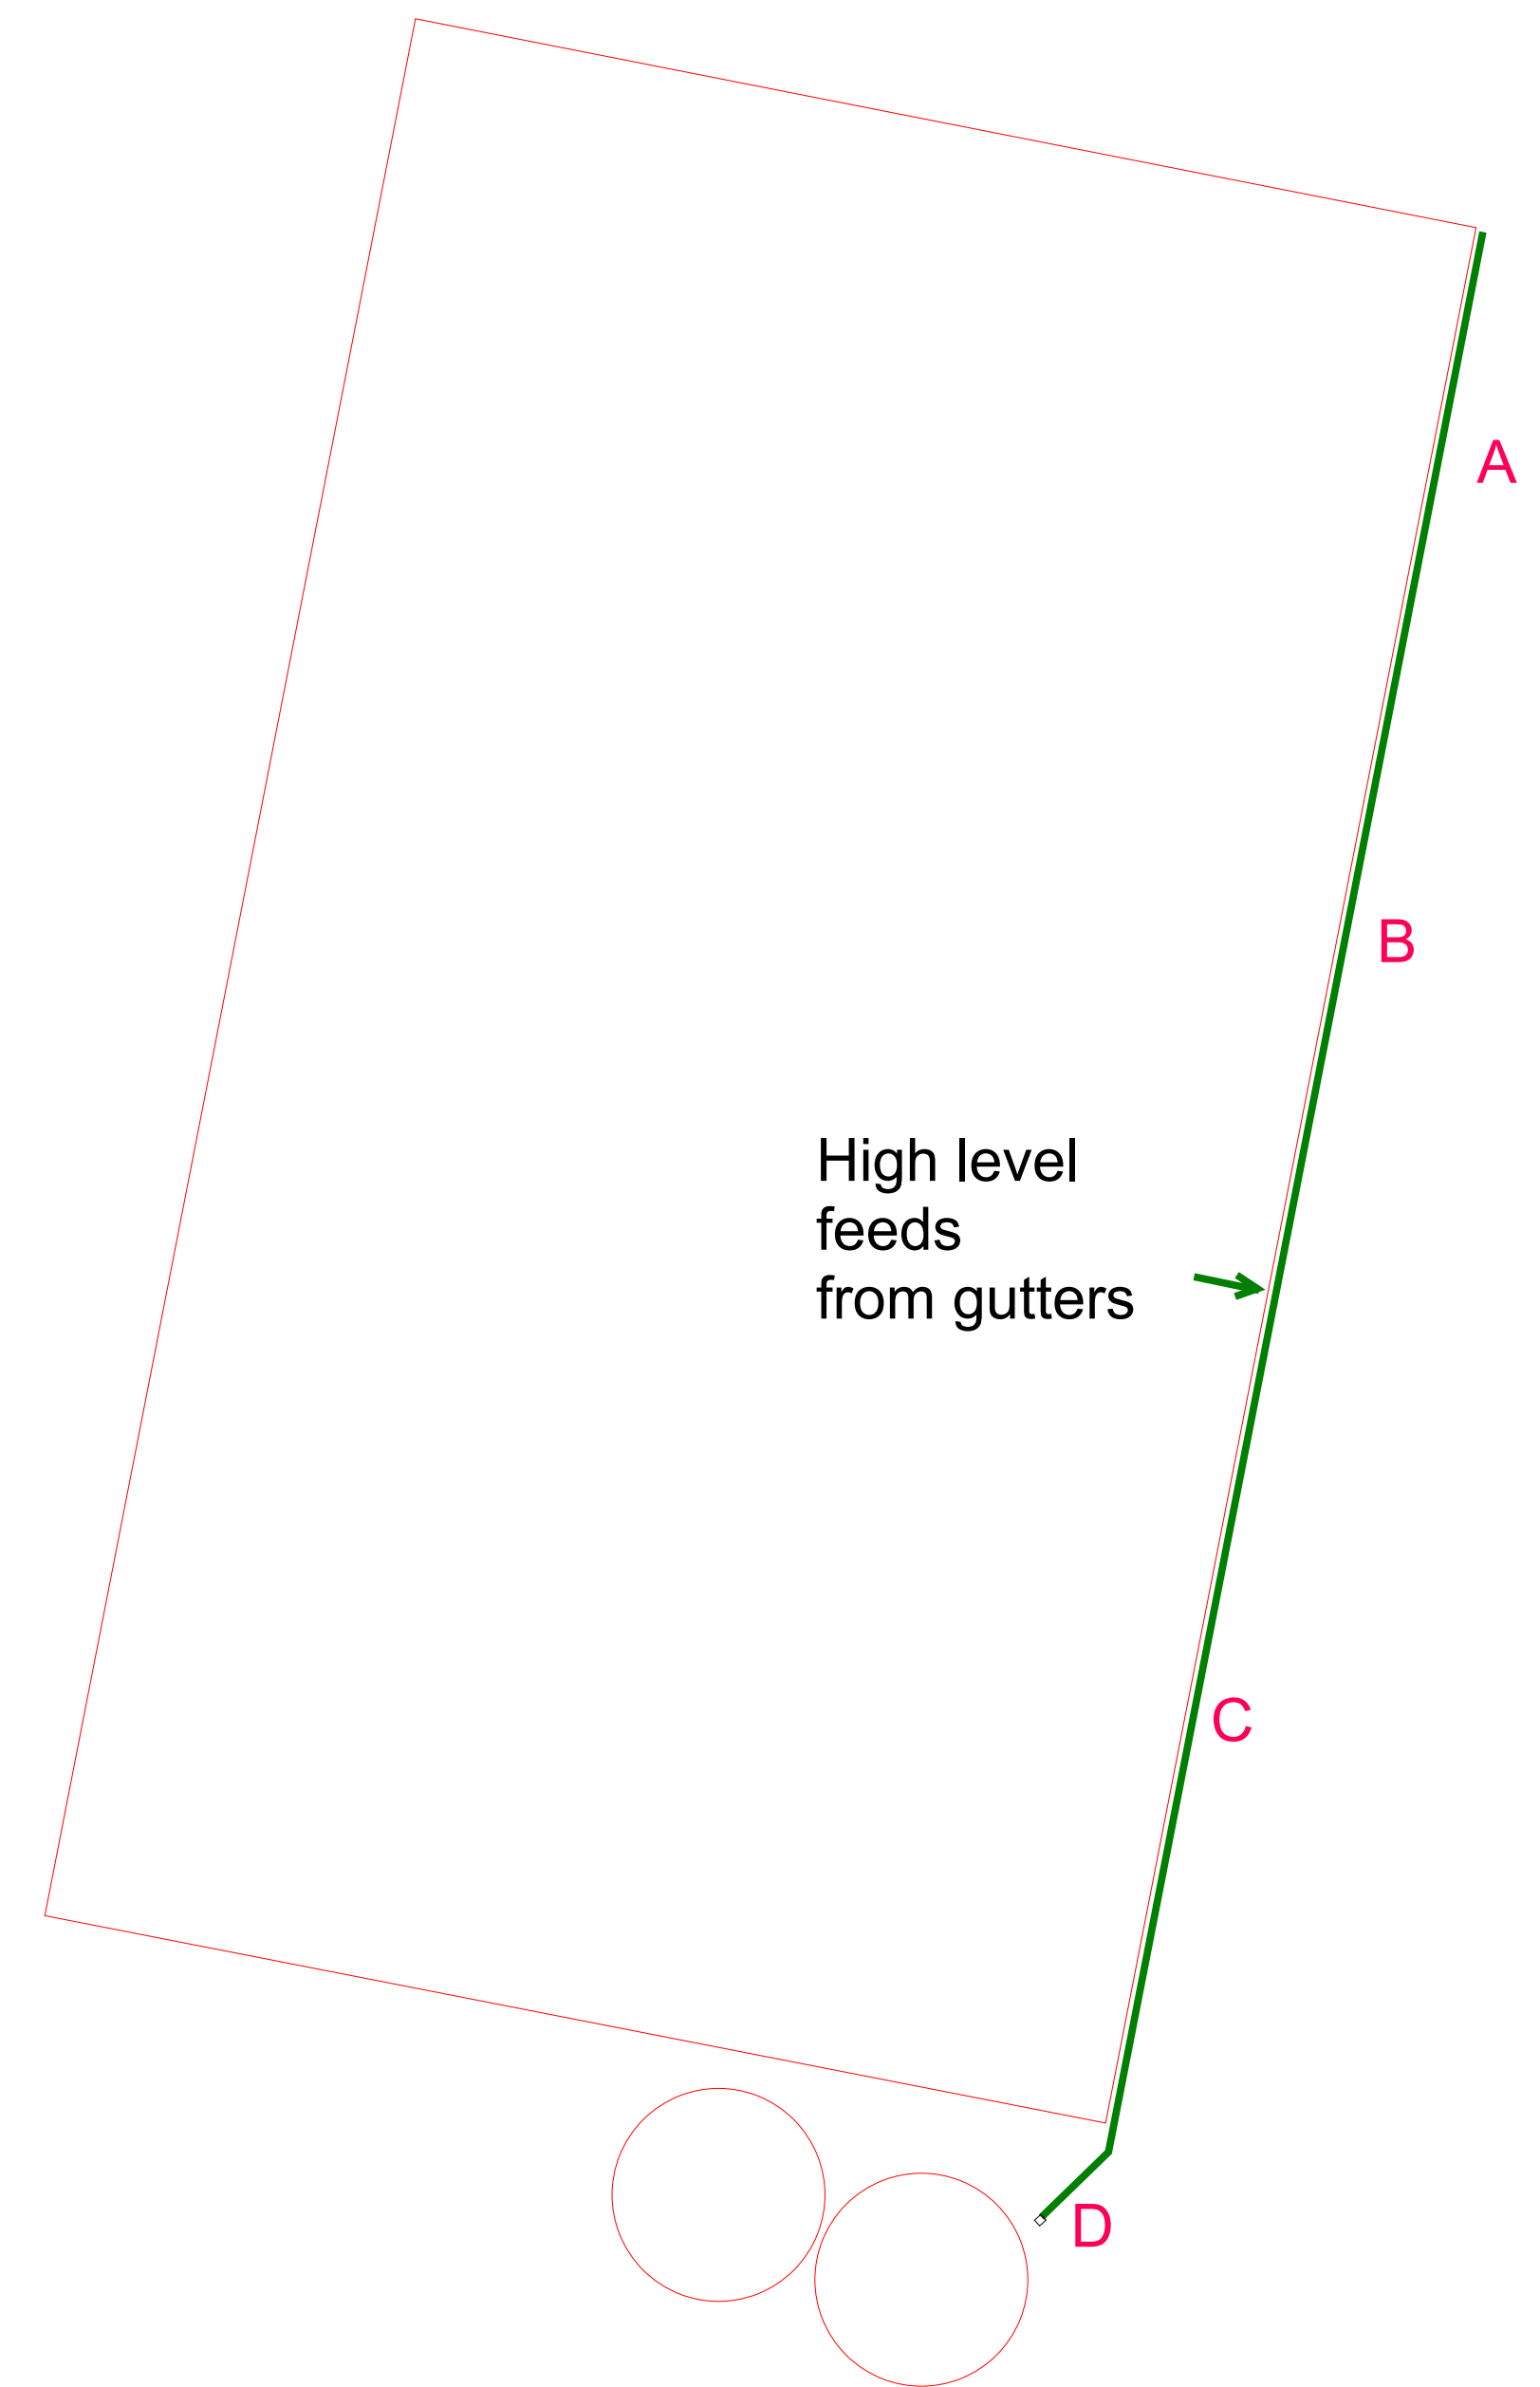

Pipe route shown on plan view,
pipe invert and ground levels
shown beside (vertical scale (levels)
different to horizontal scale (pipe)).

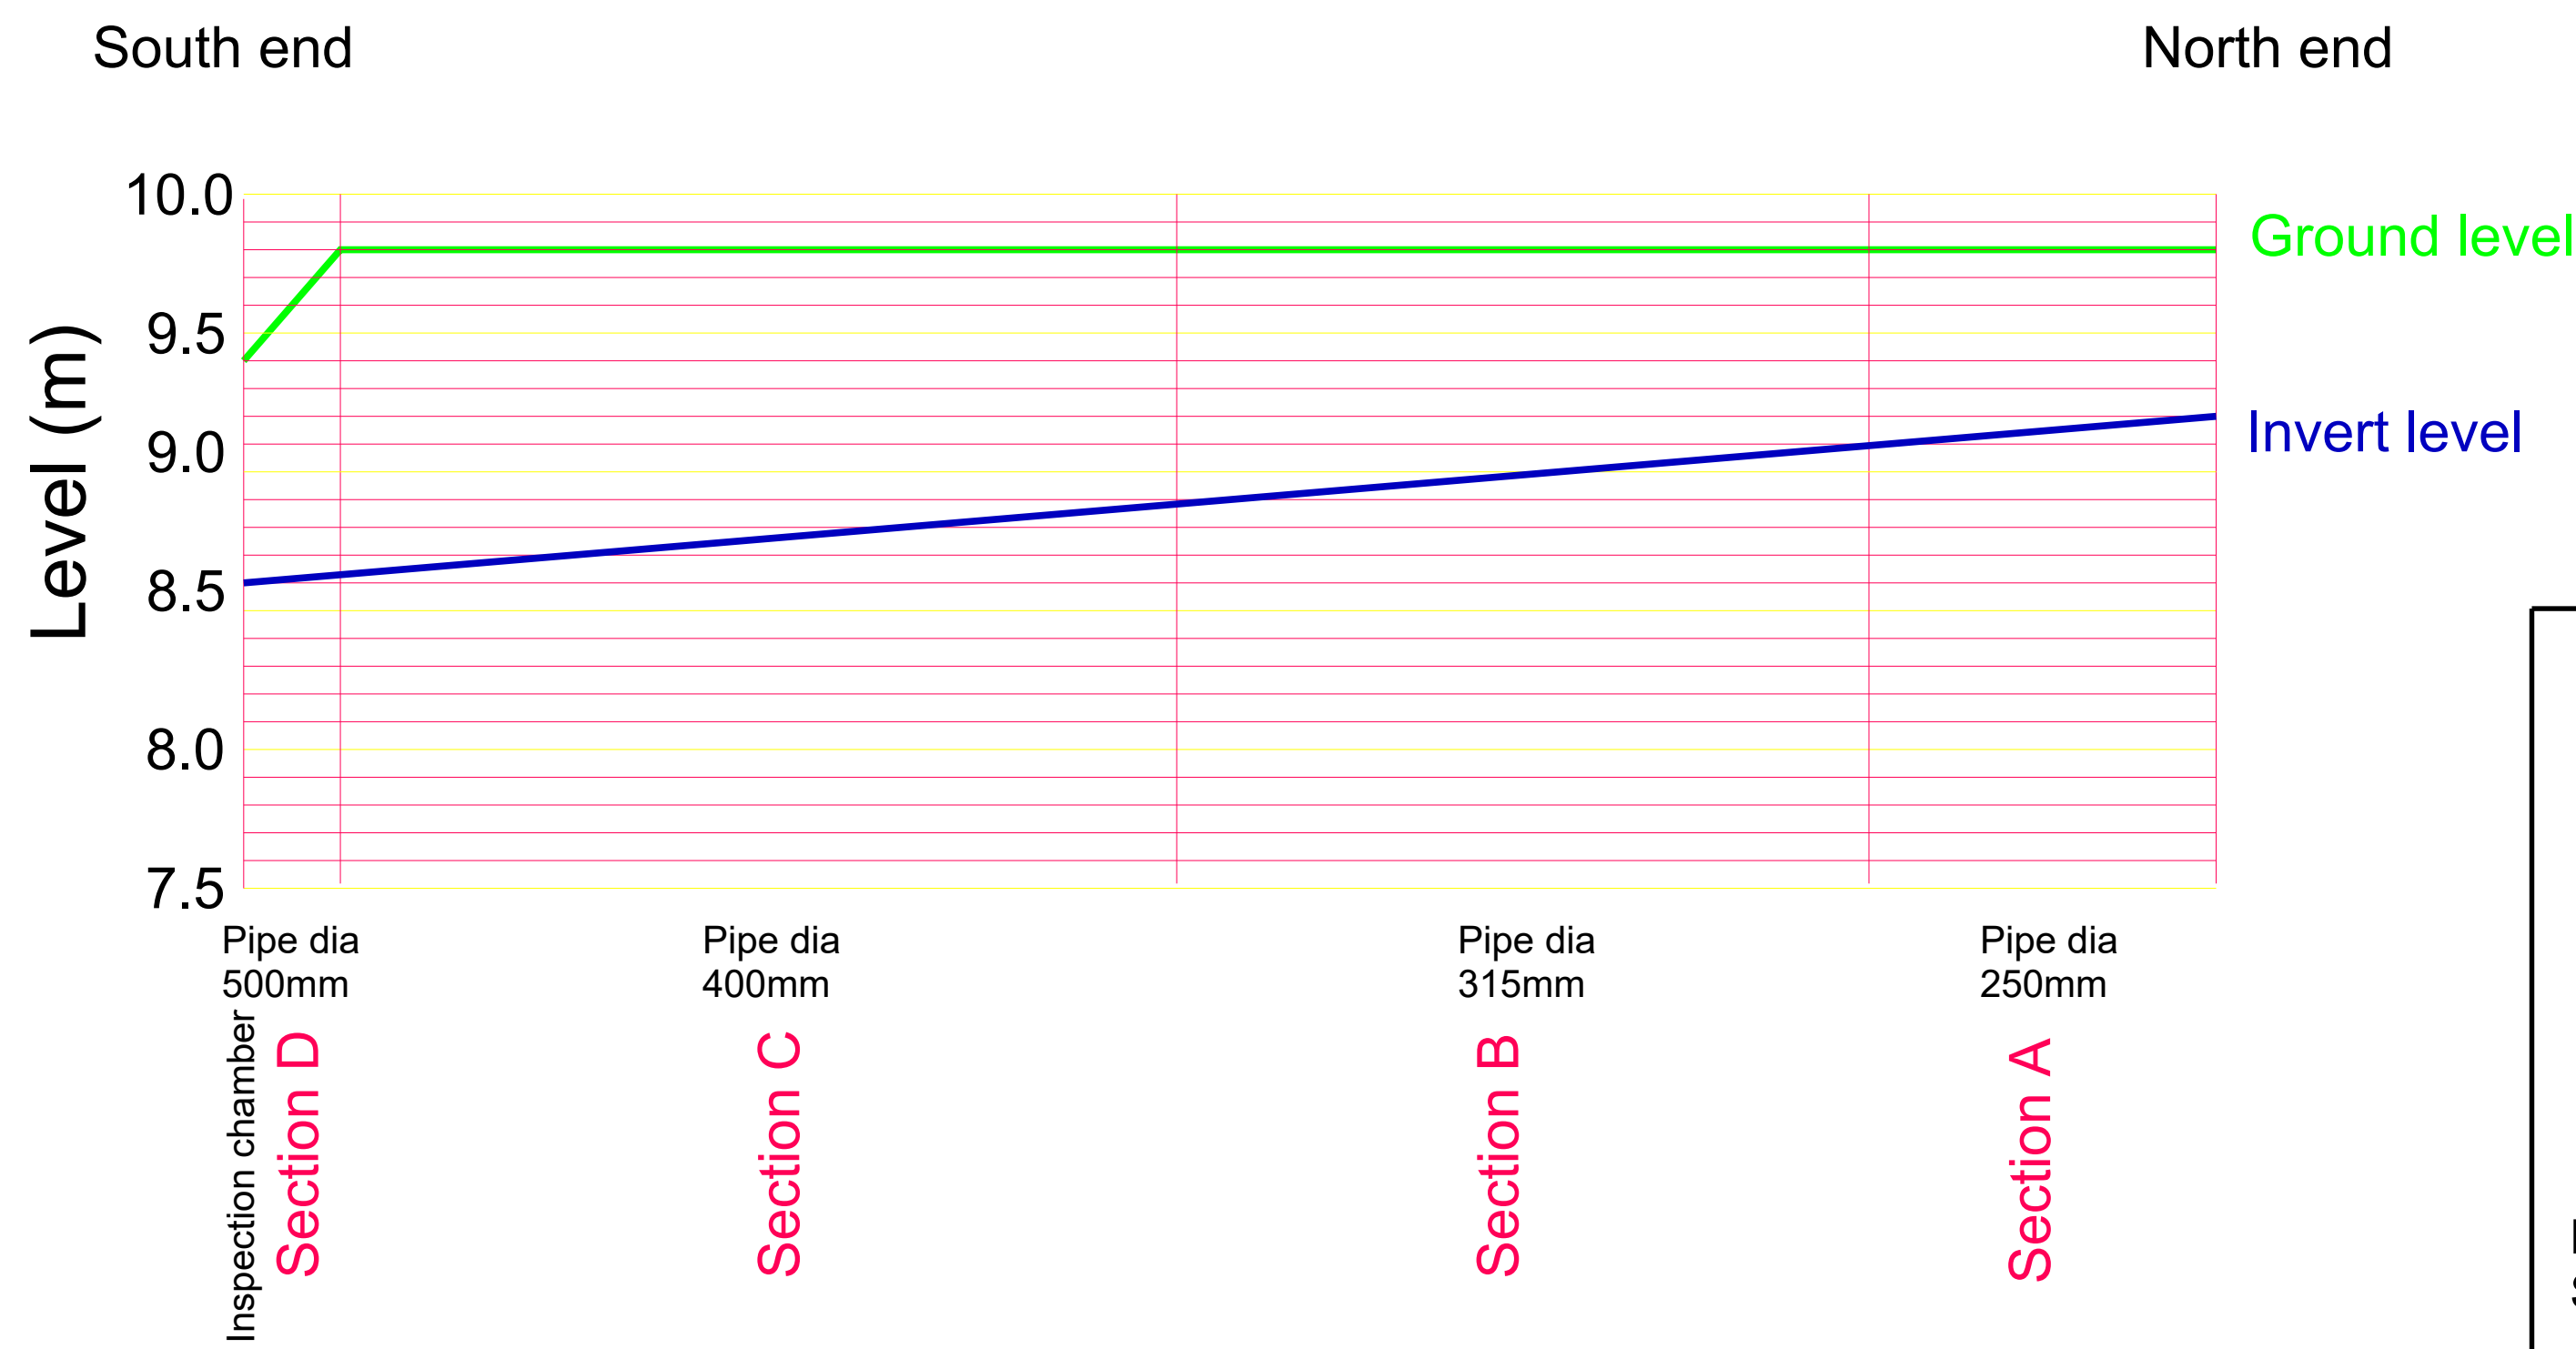

Fleurie Nursery
Lake Lane
Barnham

Invert levels & pipe
details #5 South West

Date: 23.11.23
Scale 1:500 (A1)
Plan & HORIZONTAL AXIS ONLY
Drawn AM
Revisions
15.10.25 Boundary, text, re-scaled,
simplified.

Hennock International Ltd

Church Road
Hennock
Newton Abbot
Devon TQ13 9QE