



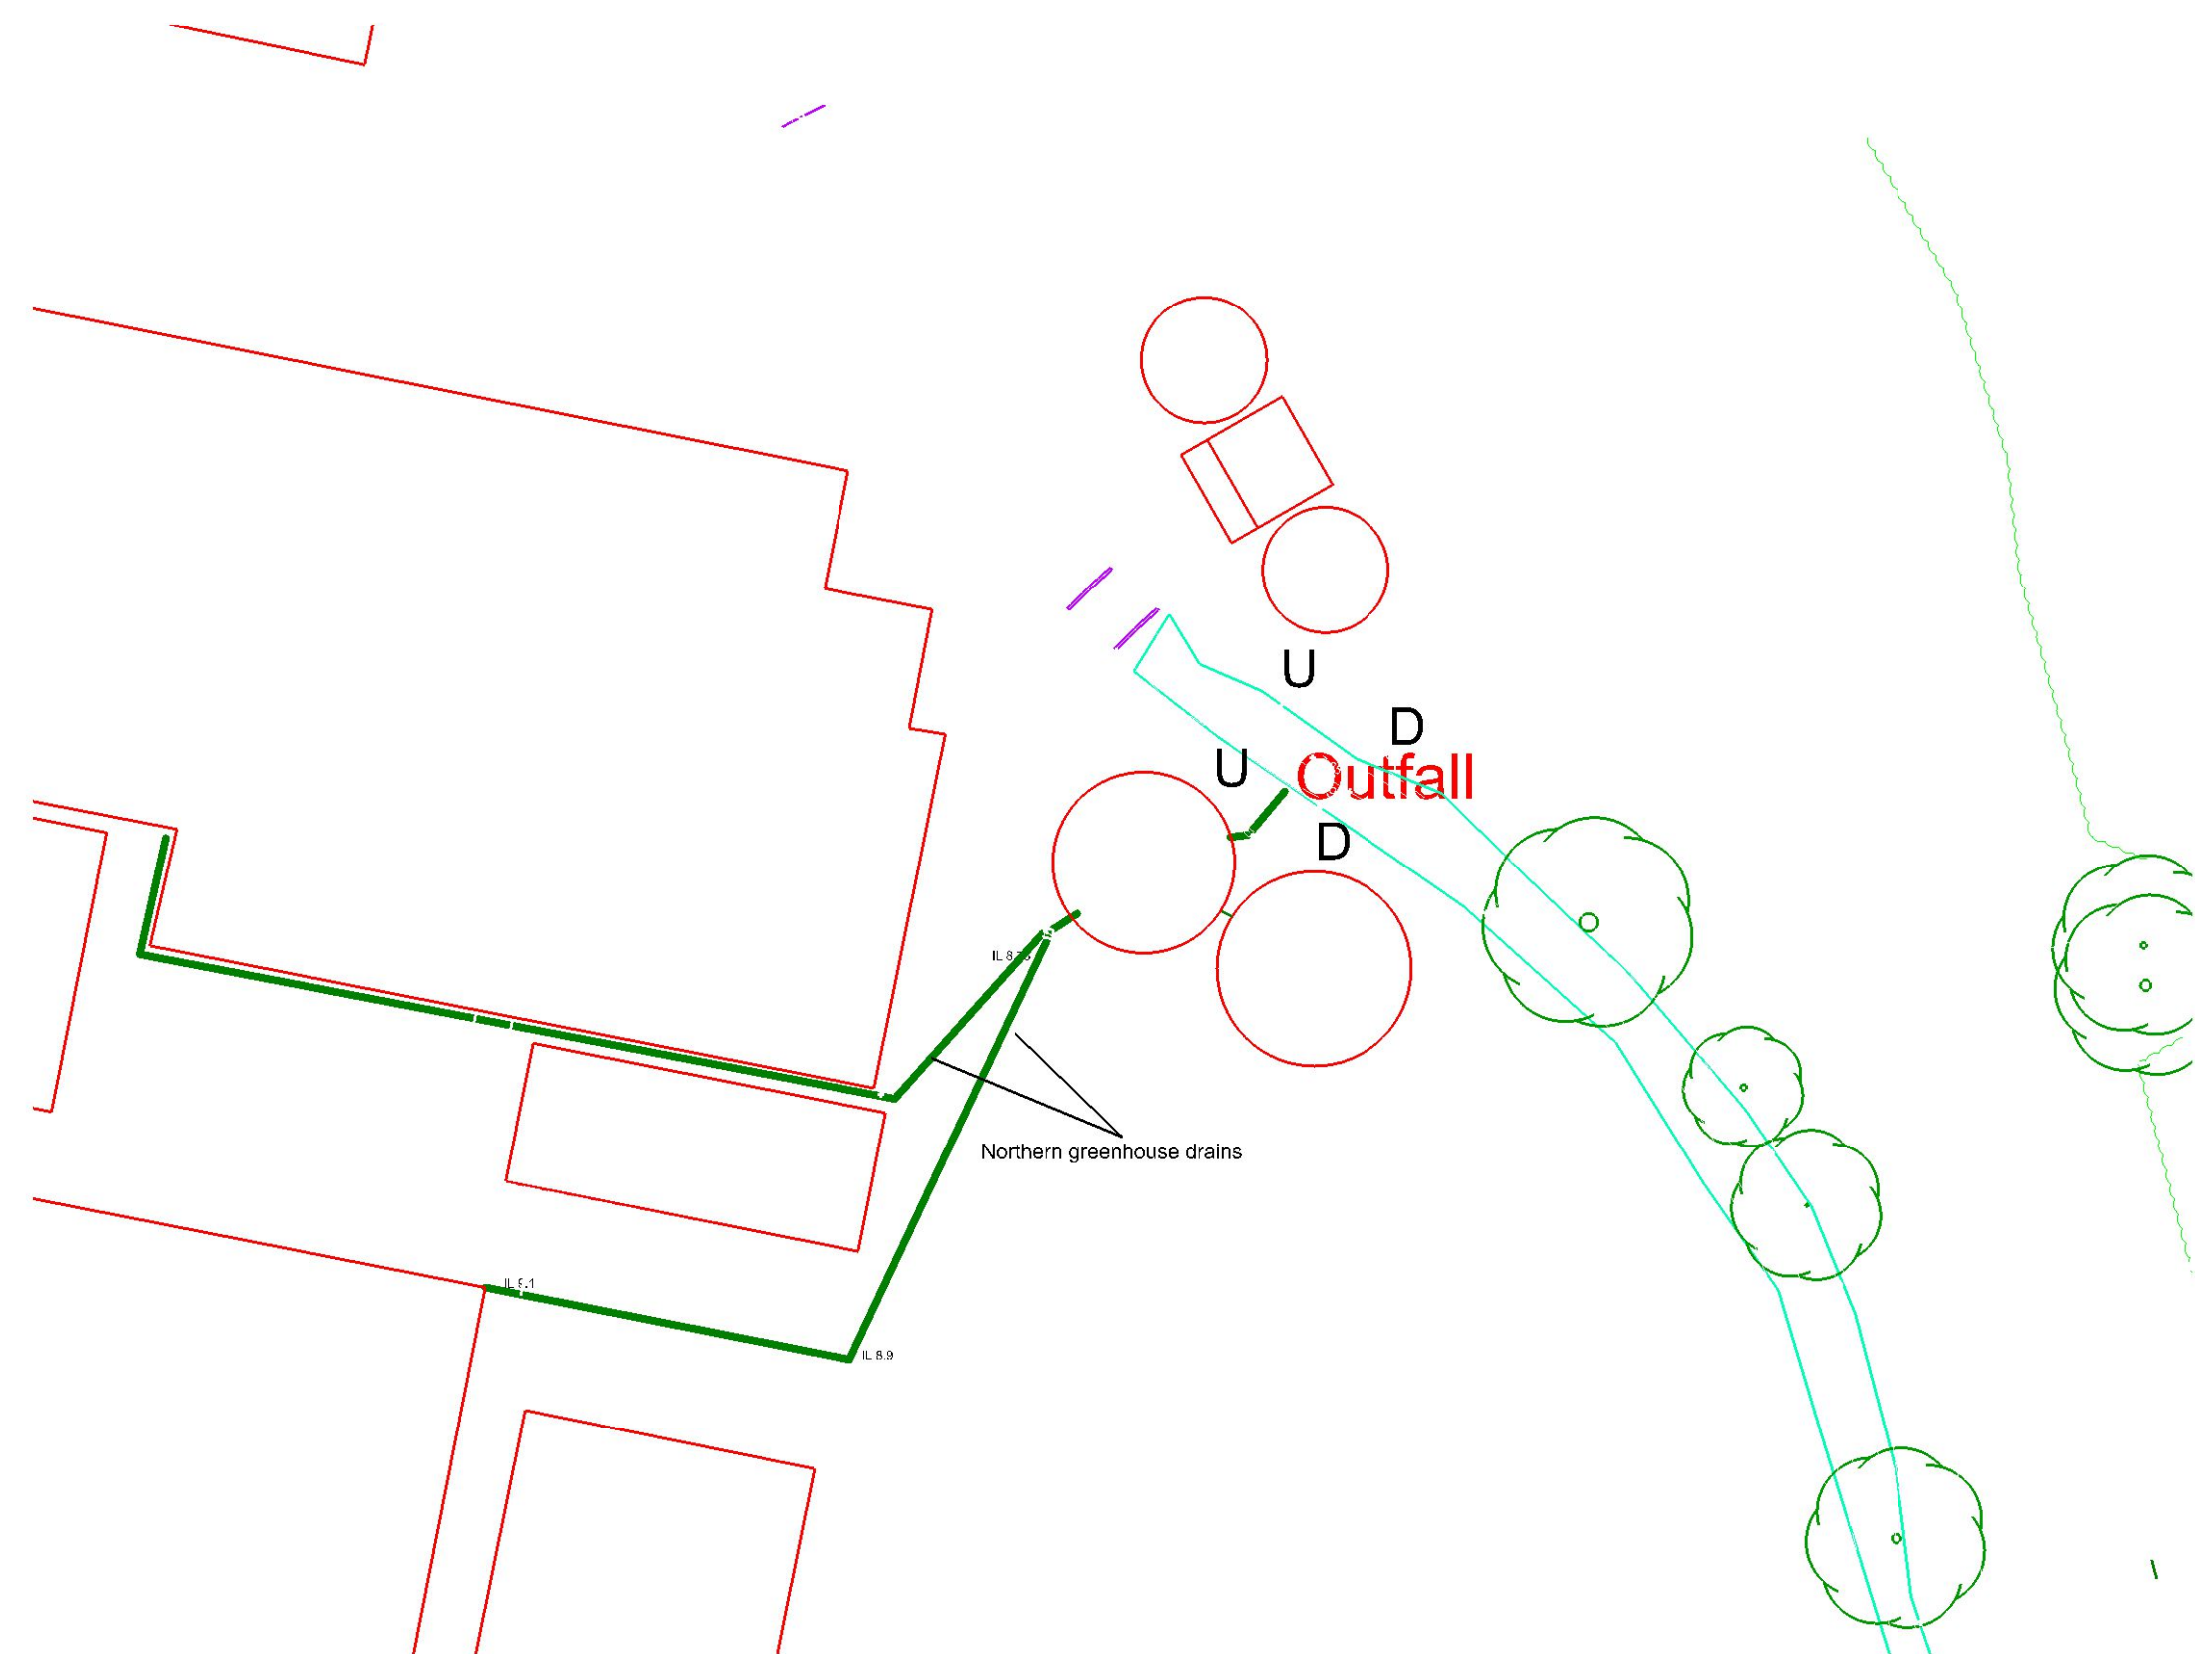


Outfall location (1:500)

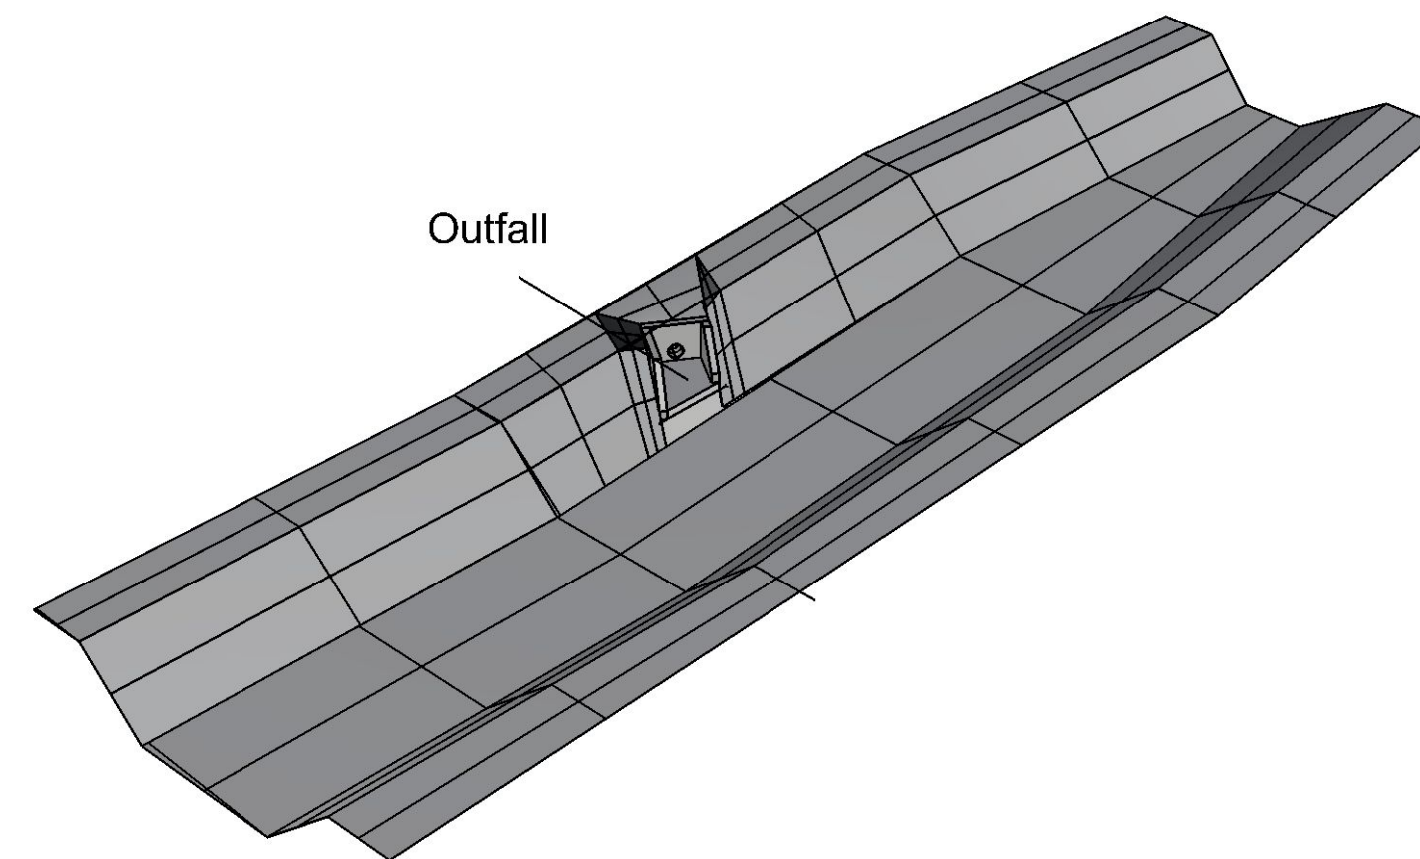


Perspective

For headwall installation and rock armour details see method statement.

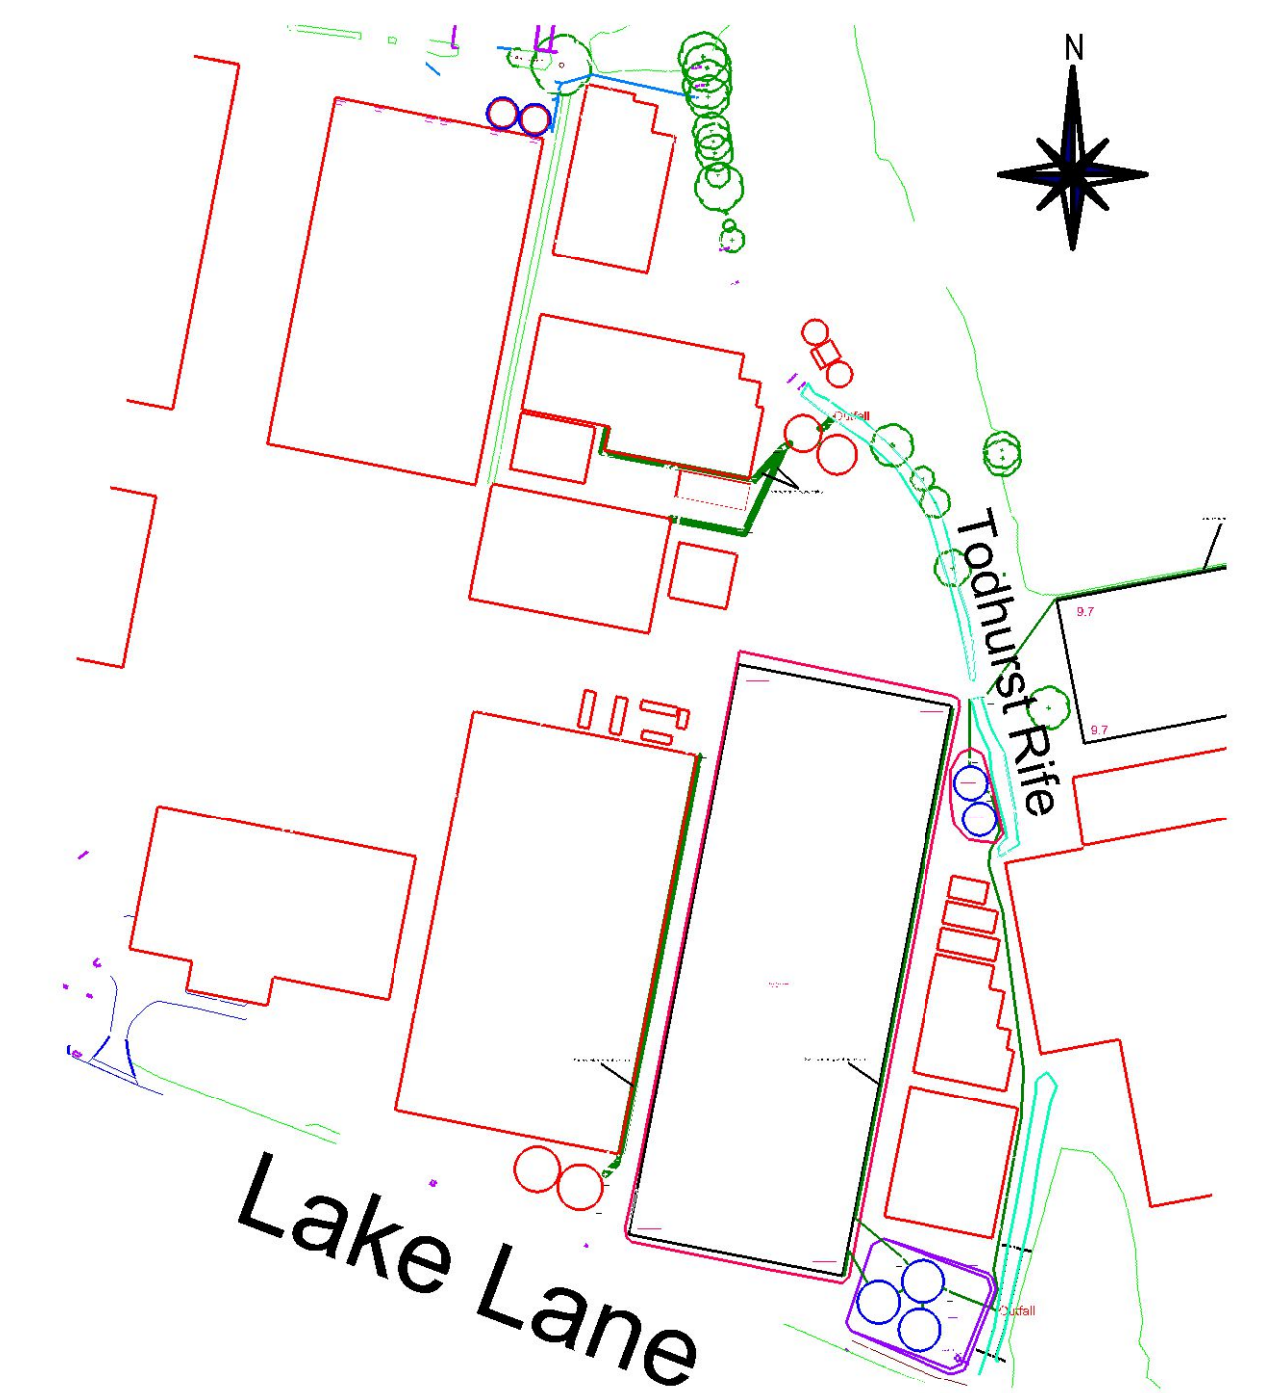


Site location (1:2500)

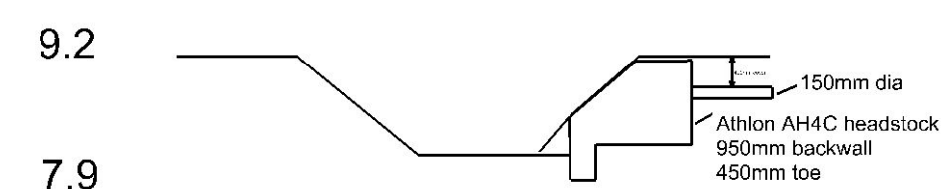

Upstream section (1:100)


(Marked U - U on outfall location plan above)

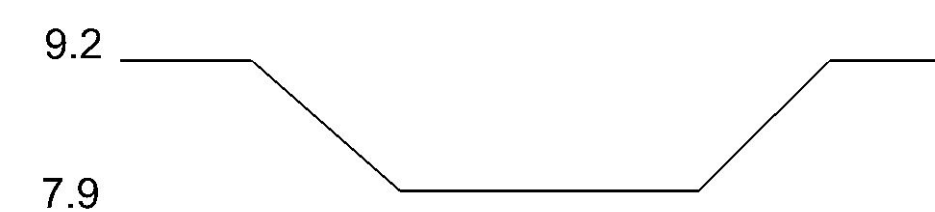

Downstream section (1:100)

(Marked D - D on outfall location plan above)

Upstream / downstream sectional views looking downstream.
Longitudinal view from west to east.

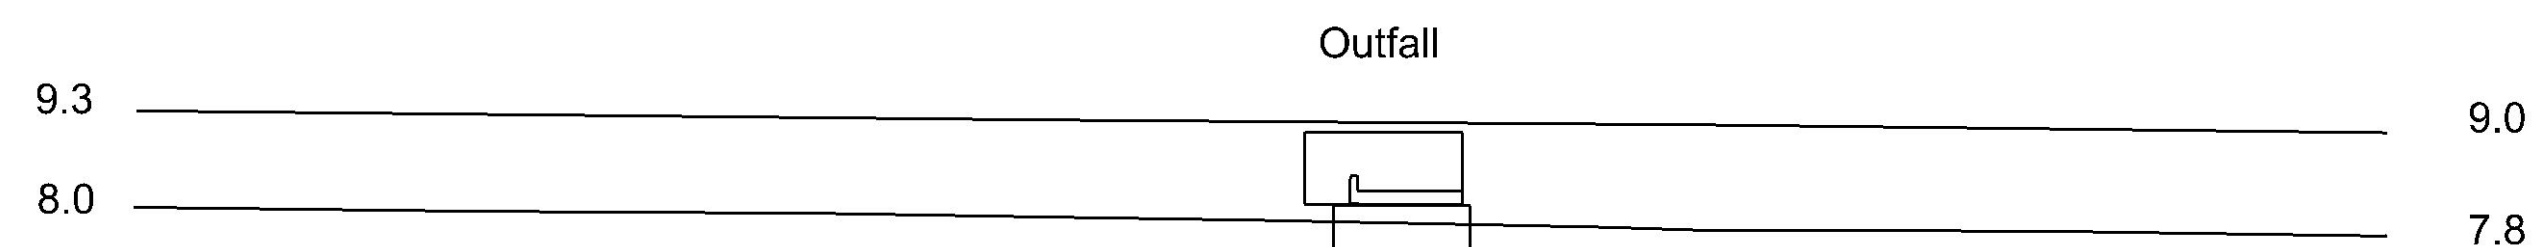

Longitudinal section (1:100)

Athlon headstock details as per South outfall drawing

Discharge rates: 1.15 l/s normal, 3.9 l/s for 1:100 events

Fleurie Nursery
Lake Lane
Barnham

Outfall A (North)

Date: 23.02.24
Scale As marked for A1
Drawn AM

Revisions

Hennock International Ltd

Church Road
Hennock
Newton Abbot
Devon TQ13 9QE