






EXISTING FRONT EAST FACING ELEVATION

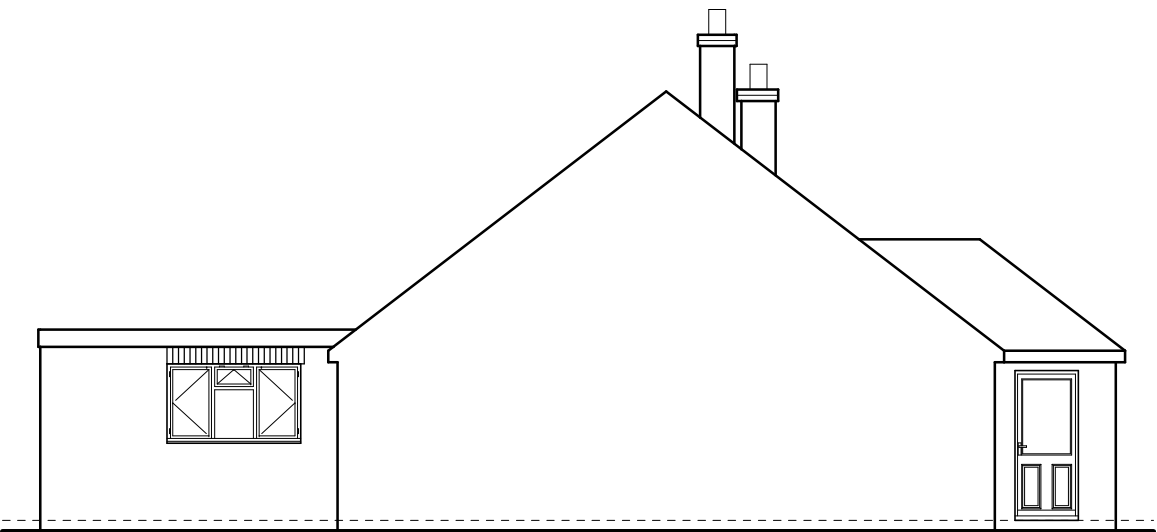

EXISTING SIDE SOUTH FACING ELEVATION

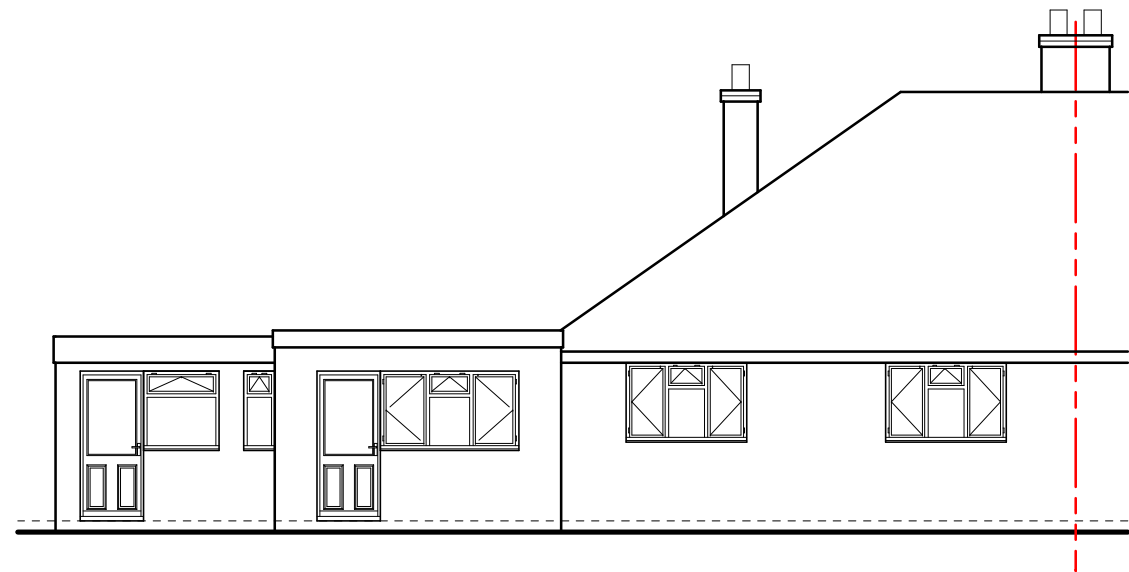

EXISTING REAR WEST FACING ELEVATION

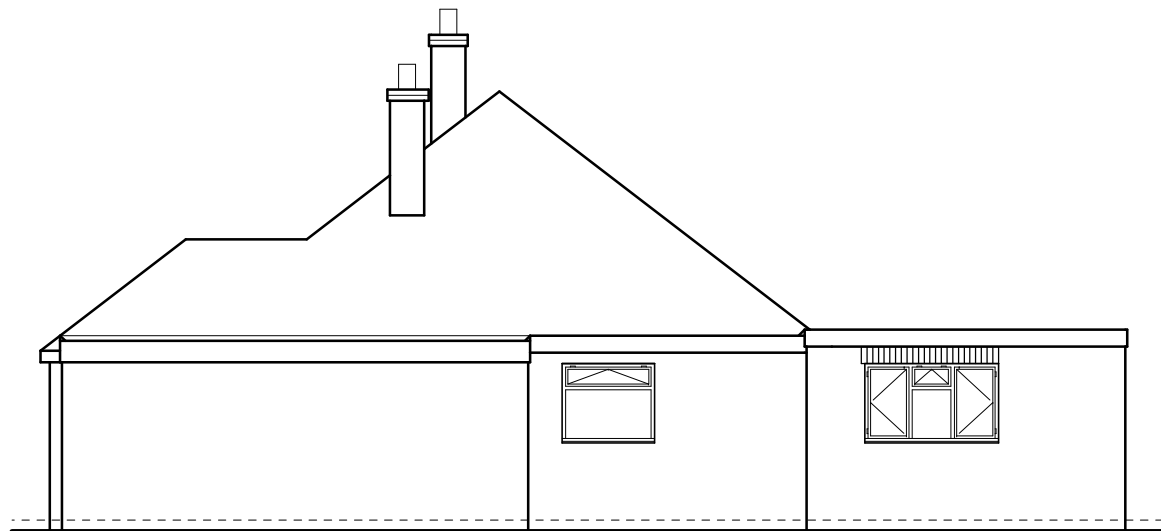

EXISTING SIDE NORTH FACING ELEVATION

All dimensions must be checked on site  
and not taken or scaled from this drawing

Title  
EXISTING ELEVATIONS

Project  
PROPOSED SINGLE STOREY REAR EXTENSION AND  
FULL FLAT ROOF REROOFING PLUS INTERNAL  
UPGRADES AND ALTERATIONS  
at 5 North Pound  
Walberton  
West Sussex  
BN18 0PZ

Client  
Mr & Mrs Garry Ubsdell

Drawn by Richard Hollands  
Grove Design UK  
Date May 2021  
Scale 1 : 100 @ A3  
Drawing No 21-05-GD-261-03A  
Amendments (A) Extn amends

