



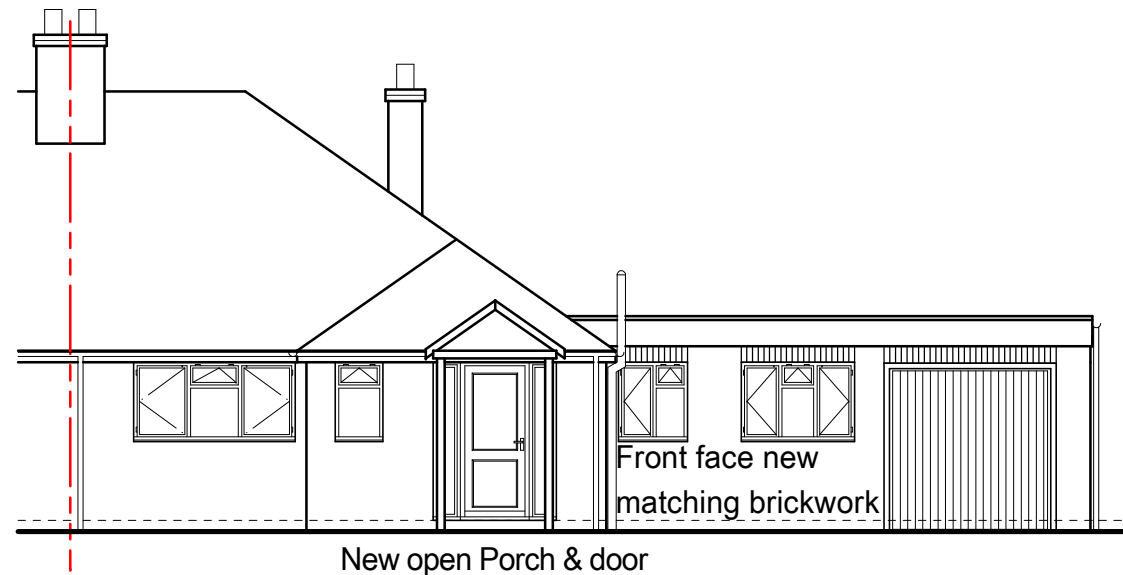


New open Porch & door

PROPOSED FRONT EAST FACING ELEVATION

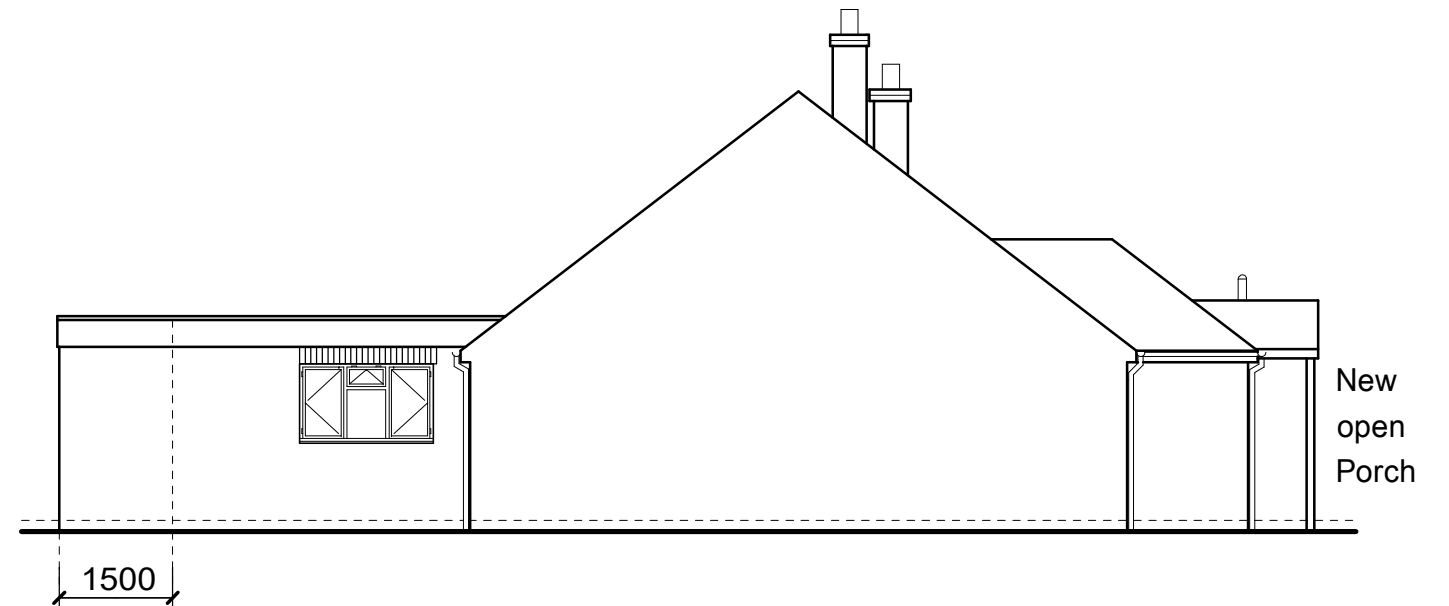


Proposed extension

PROPOSED SIDE SOUTH FACING ELEVATION

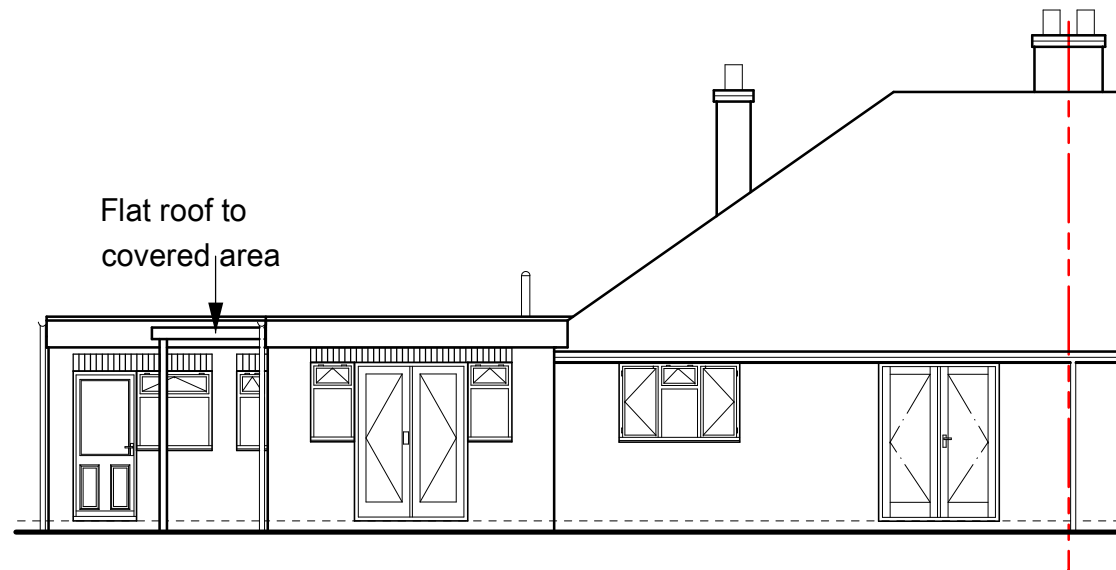

PROPOSED REAR WEST FACING ELEVATION

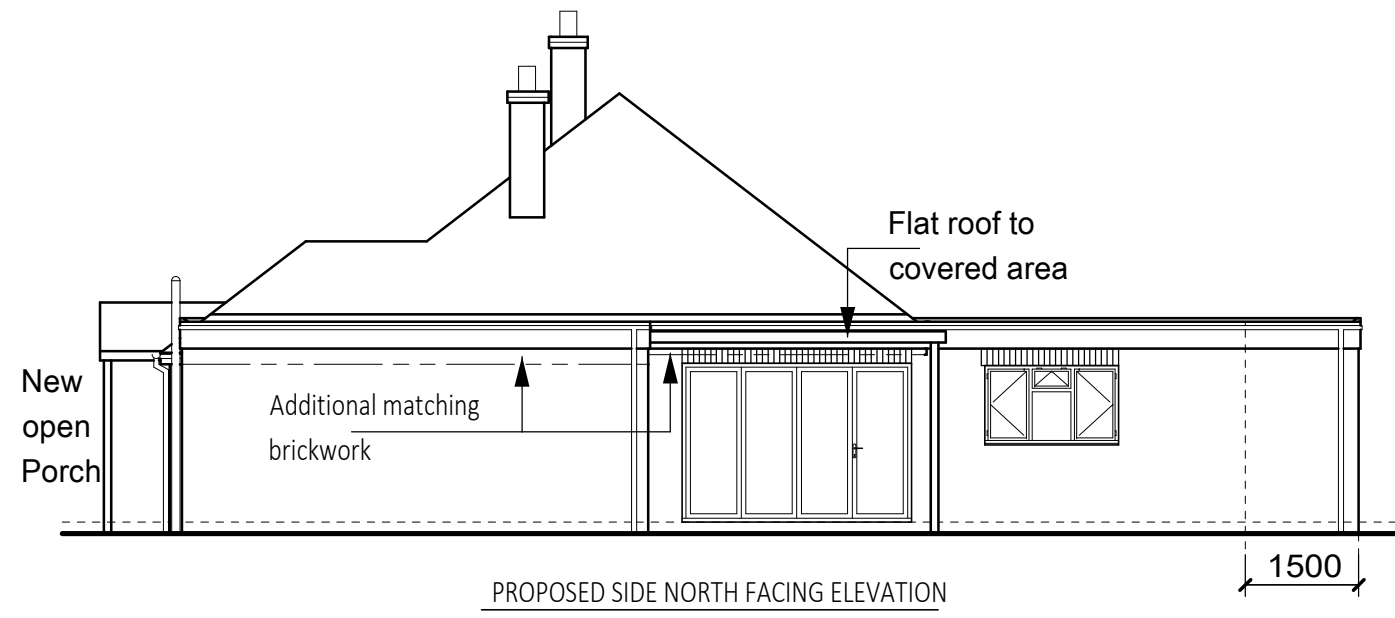

Proposed extension

PROPOSED SIDE NORTH FACING ELEVATION

All dimensions must be checked on site
and not taken or scaled from this drawing

Title
PROPOSED ELEVATIONS

Project
PROPOSED SINGLE STOREY REAR EXTENSION AND
FULL FLAT ROOF REROOFING PLUS INTERNAL
UPGRADES AND ALTERATIONS
at 5 North Pound
Walberton
West Sussex
BN18 0PZ

Client
Mr & Mrs Garry Ubsdell

Drawn by Richard Hollands
Grove Design UK
Date May 2021
Scale 1 : 100 @ A3
Drawing No 21-05-GD-261-04A
Amendments (A) Extn amend

