




Scale 1:250 @ A1 - 1:500 @ A3

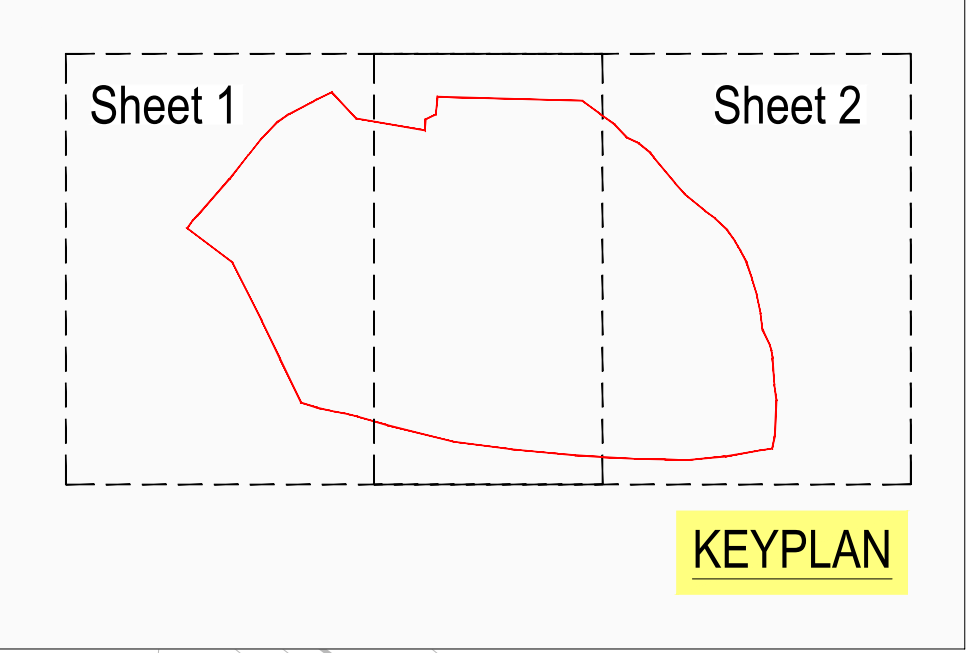

DO NOT SCALE OFF THIS DRAWING

- NOTES
1. The contractor is responsible for verifying all site & setting out dimensions before commencing work.
 2. This drawing is to be read in conjunction with all relevant Architectural and M&E drawings.
 3. All dimensions in meters unless stated otherwise.

Legend	
—	Site Boundary
→	Exceedance flow

Revision History				
Rev	Comment	By	Chkd	Appr
Current Revision				
A01	ISSUED FOR APPROVAL	MH	SB	SB

FOR APPROVAL

THAKEHAM HOMES

1 Paris Garden
London
SE1 1ND
t: 0203 773 7880
www.robertwest.co.uk

Project
WANDLEYS LANE
FONTWELL

Drawing Title
EXISTING EXCEEDANCE FLOW ROUTES
SHEET 2 OF 2