


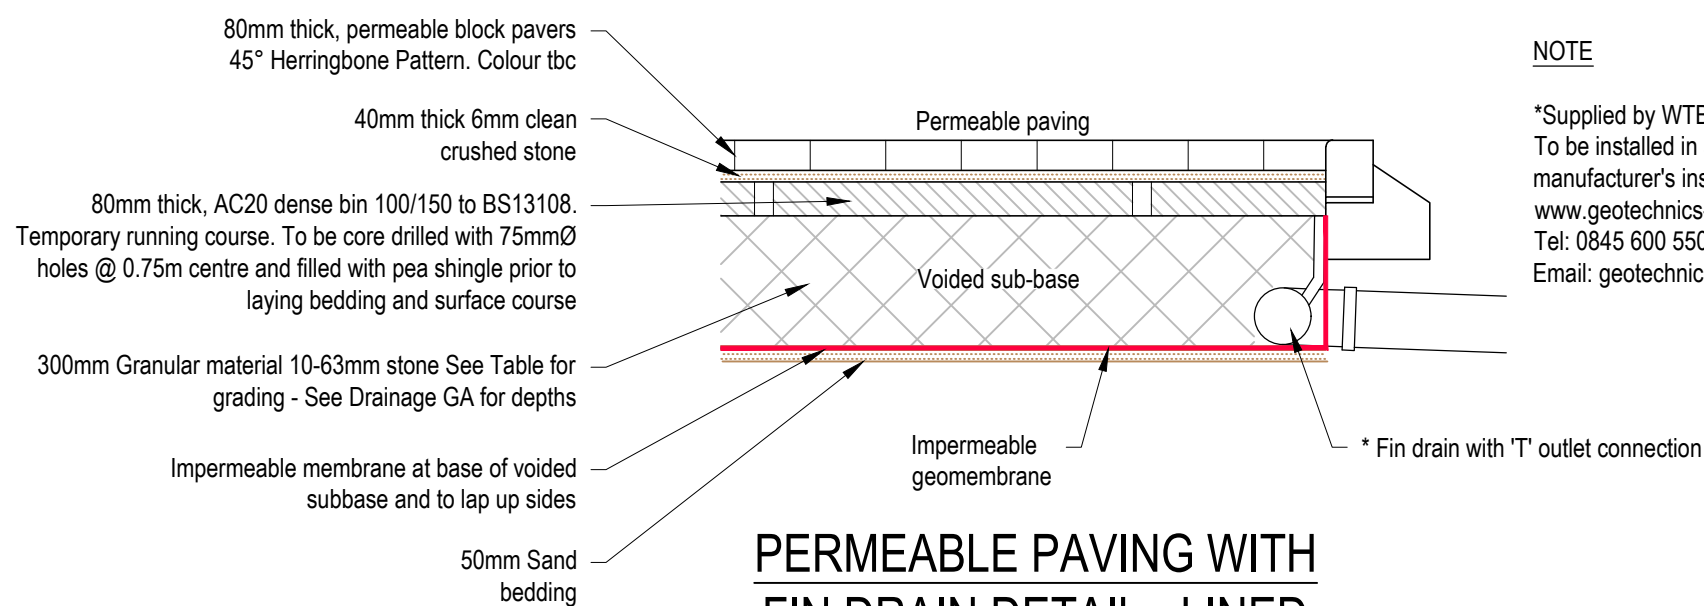


NOTE

*Supplied by WTB Geotextiles or UGS
To be installed in accordance with the manufacturer's instructions
www.geotechnics-uk.com
Tel: 0845 600 5505
Email: geotechnics@wtbgroup.com


FORMPAVE DISTRIBUTION BOX

Formpave distribution tanks or similar approved.
Refer to Drainage GA drawing for locations


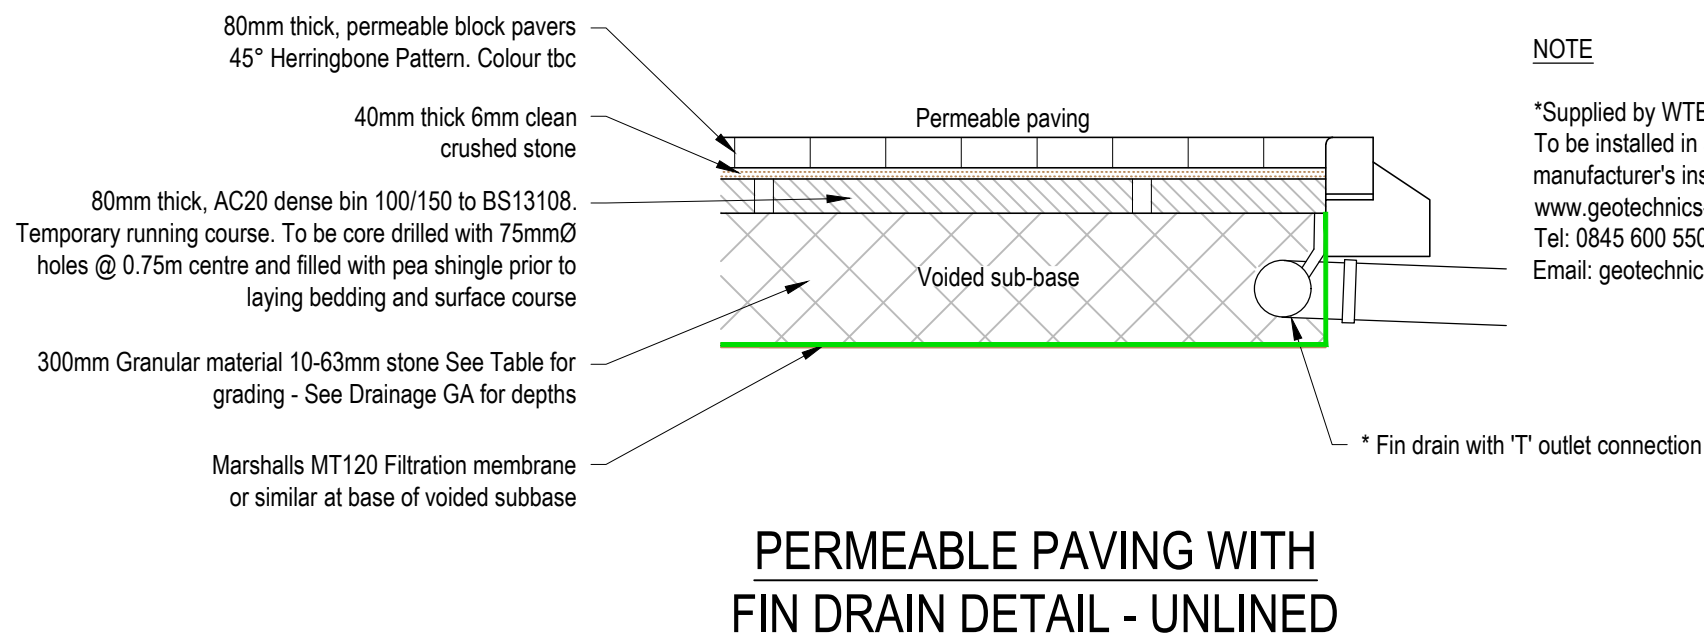


NOTE

*Supplied by WTB Geotextiles or UGS
To be installed in accordance with the manufacturer's instructions
www.geotechnics-uk.com
Tel: 0845 600 5505
Email: geotechnics@wtbgroup.com

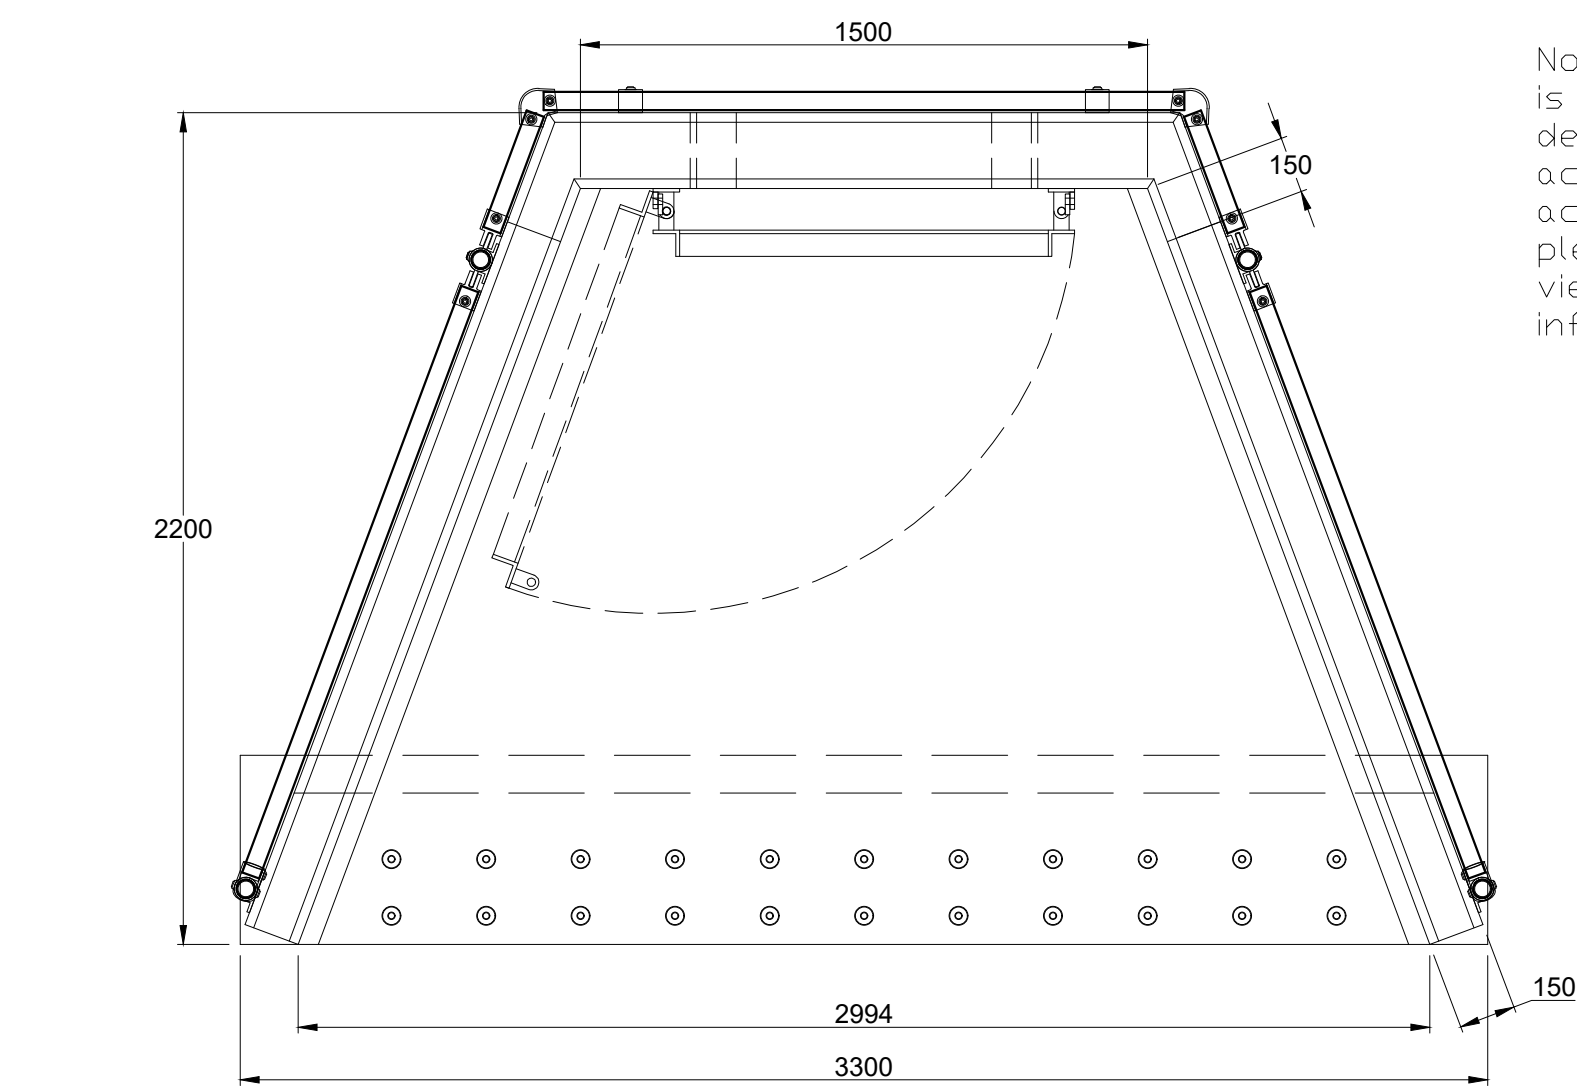


Note: Isometric drawing is for reference only, details may not accurately represent actual design - please see detailed views for technical information

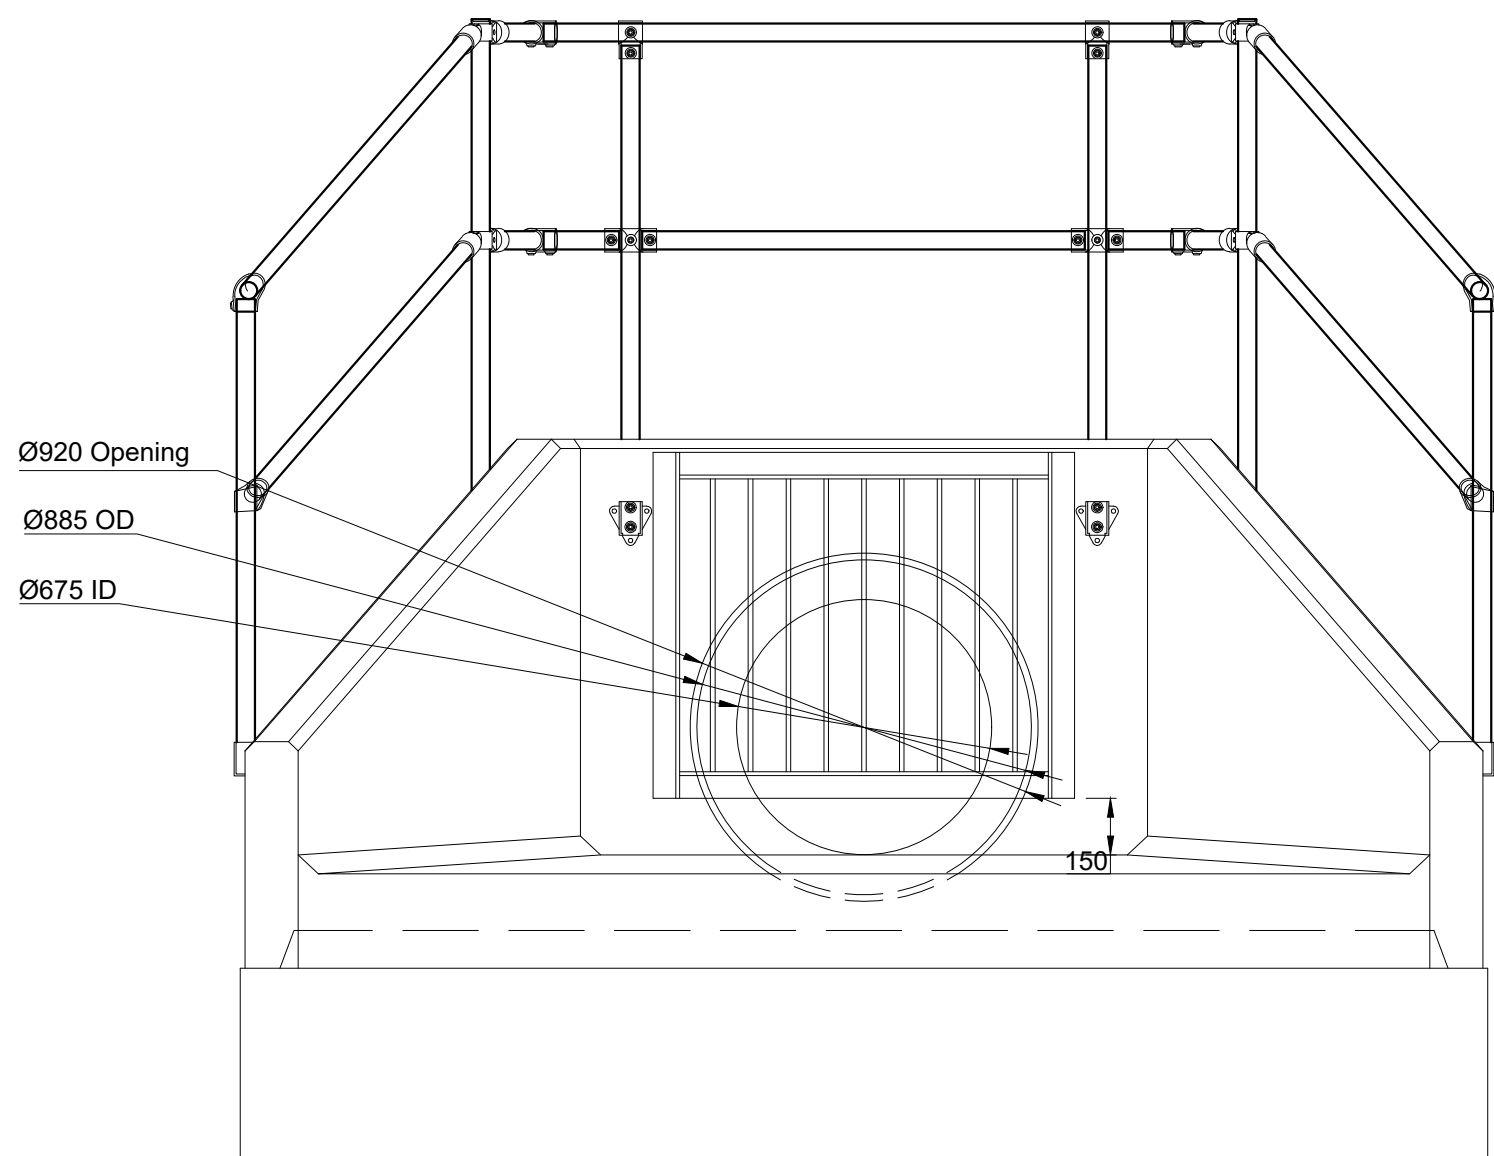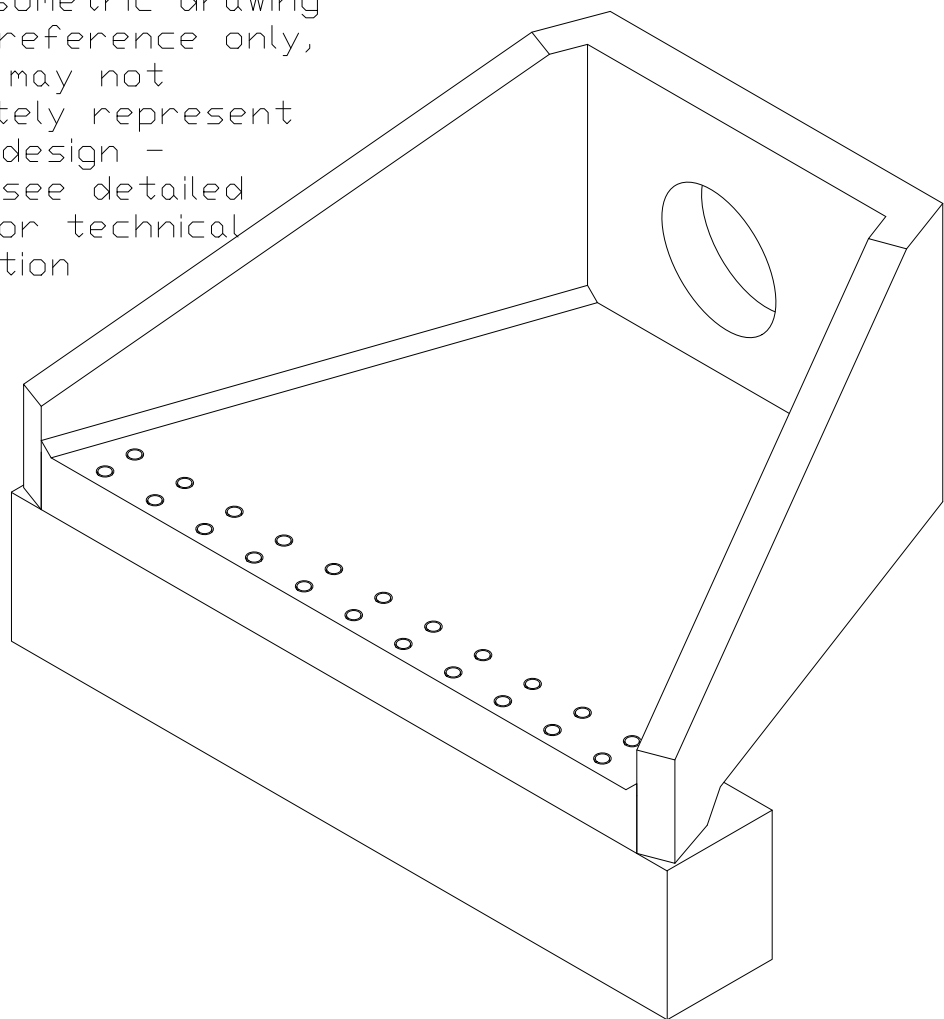

ALTHON SFA15A CONCRETE HEADWALL WITH SAFETY GRILLE

Scale 1:20 @ A1 - 1:40 @ A3

400mm 0 400mm 800mm 1200mm 1600mm 2000mm

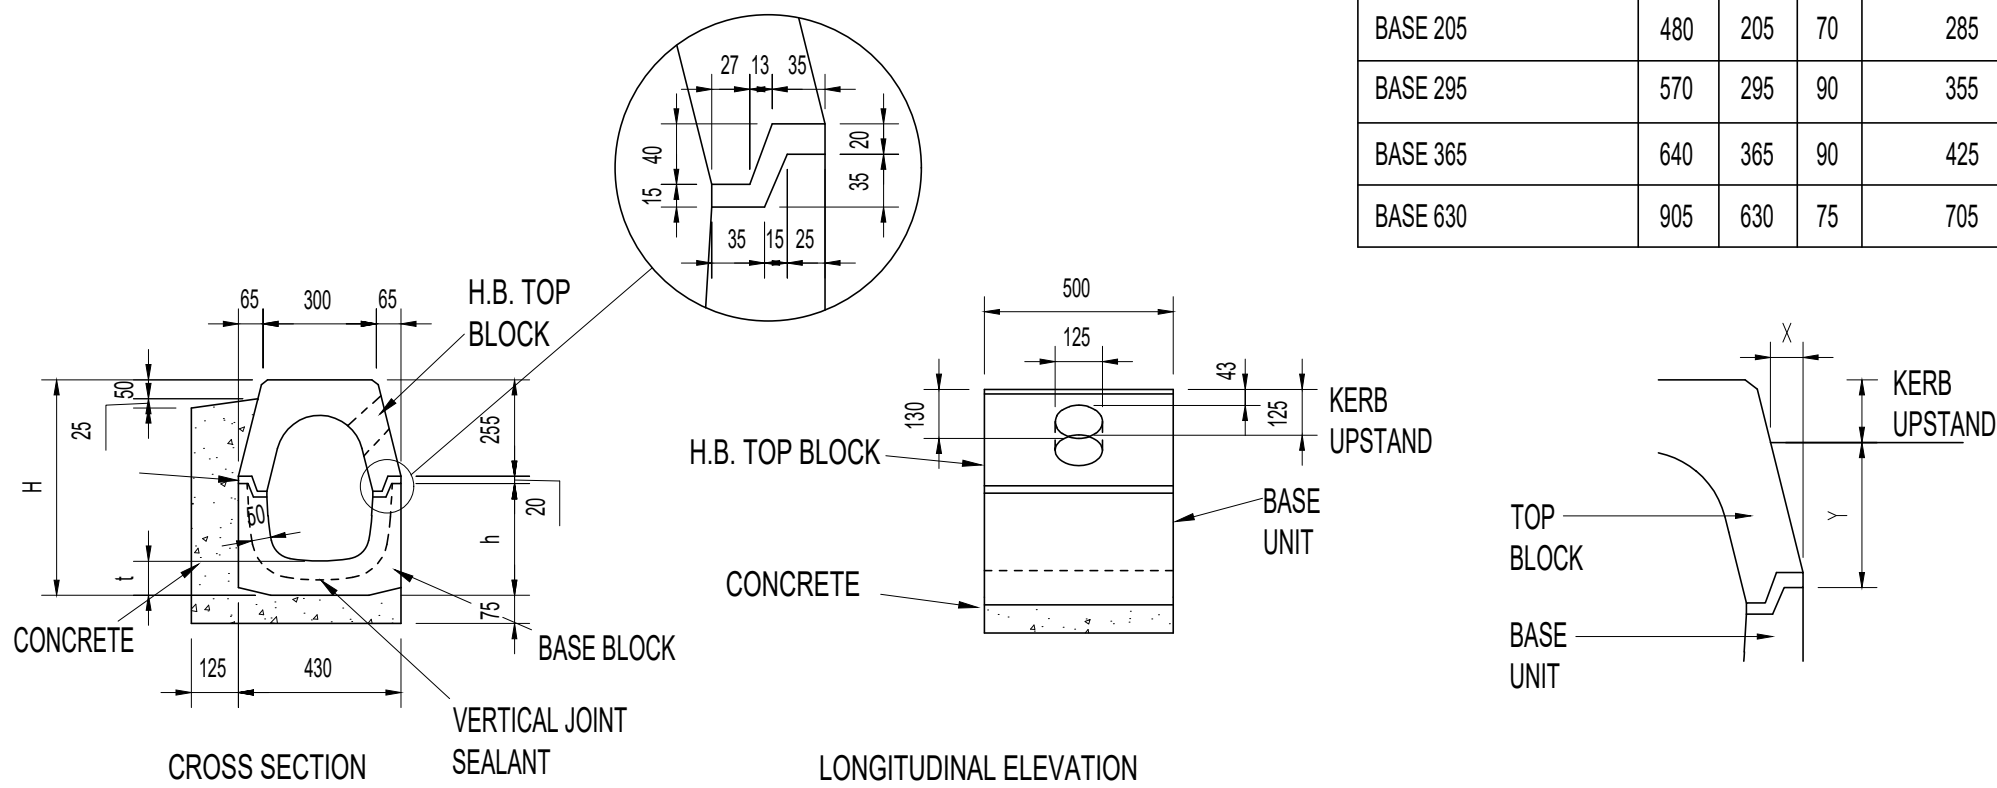

BASE UNIT	H	h	t	DEPTH: CWAY CHANNEL TO INVERT (125 KERB UPSTAND)
BASE 205	480	205	70	285
BASE 295	570	295	90	355
BASE 365	640	365	90	425
BASE 630	905	630	75	705

DO NOT SCALE OFF THIS DRAWING



GENERAL NOTES:

- All dimensions to be checked on site. All details and dimensions relating to sub-Contractors work must be checked and agreed between the sub-Contractor or supplier and the general Contractor.
- This drawing is to be read in conjunction with all relevant Architect's and Engineer's drawings and specification.
- The main Contractor is responsible for ensuring the stability of the structure whilst the works are in progress.
- Any information given regarding existing underground services is given in good faith after consultation with the relevant authority. No liability is accepted by the Consultant and the main Contractor is responsible for obtaining and checking all information and taking due care and attention whilst undertaking the works.

CDM 2015 RESIDUAL RISKS

- All areas of live traffic and pedestrian movements shall be subject to appropriate traffic management barriers and signs.
- Access points onto live public highway.
- Unauthorised access to the site must be prevented at all times
- Existing road drainage to be maintained.
- Be aware of possible live drainage flows and foul effluent during construction. The Contractor shall assess and implement a safe working system and equipment (PPE) as necessary.

The above residual risks are for non-standard hazards. It is assumed that a competent contractor familiar with the construction of this type of work will be appointed who will be aware of the standard hazards.

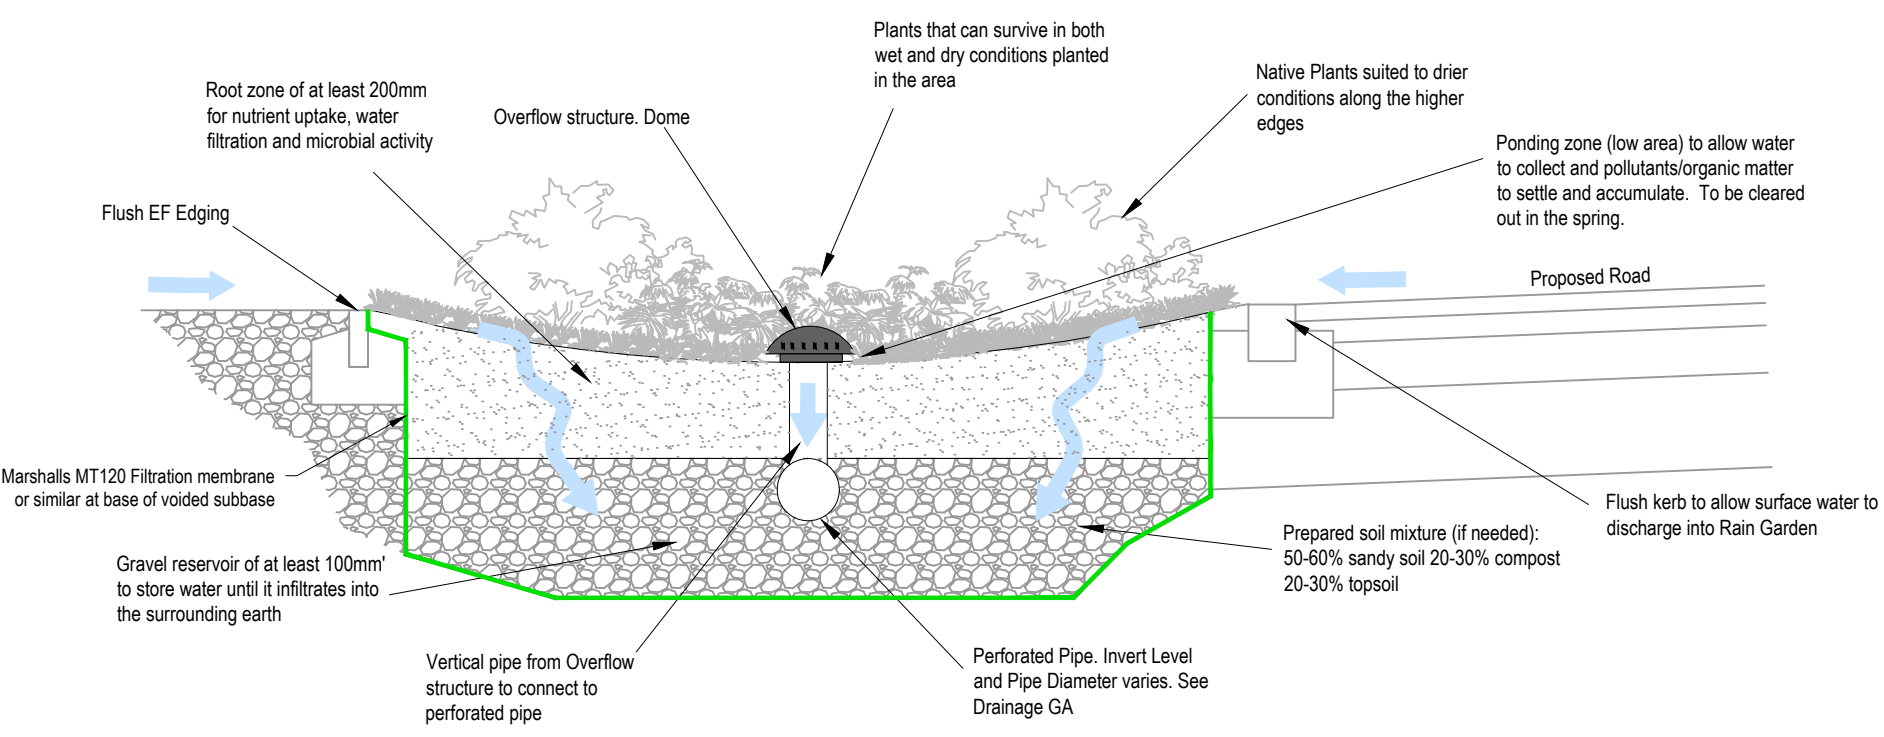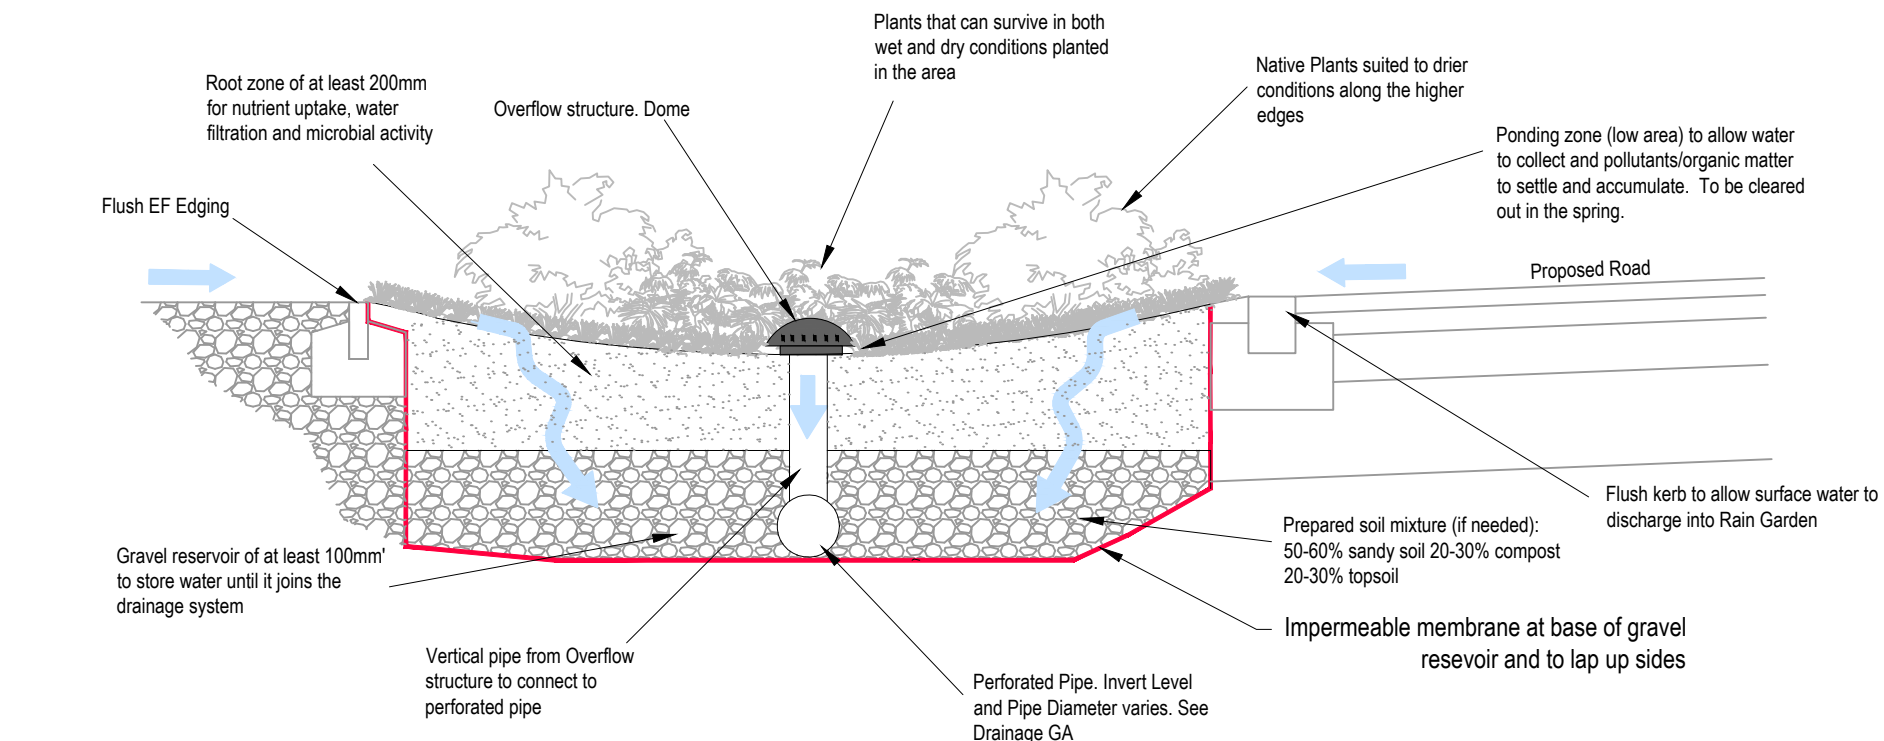

A01	ISSUED FOR APPROVAL	AA	MH	SB	02/06/2026
A02	RAIN GARDEN NOTE AMENDED	AA	MH	SB	15/06/2026
A03	LINED AND UNLINED DETAILS ADDED	MH	MK	SB	07/08/2026
Rev	Comment	By	Chkd	Appr	Date

Revision History

APPROVAL

BELLWAY WESSEX

robert west
proesgroup

1 Paris Garden
London
SE1 1ND
t: 0203 773 7880
www.robertwest.co.uk

Project
**WANDLEYS LANE
FONTWELL**

Drawing Title
**PROPOSED DRAINAGE DETAILS
SHEET 4 of 6**

RWCL Internal Register reference: 5988-005

Scales @ A1

0404 - A03