


Orientation of site has not been checked, design subject to check before installation

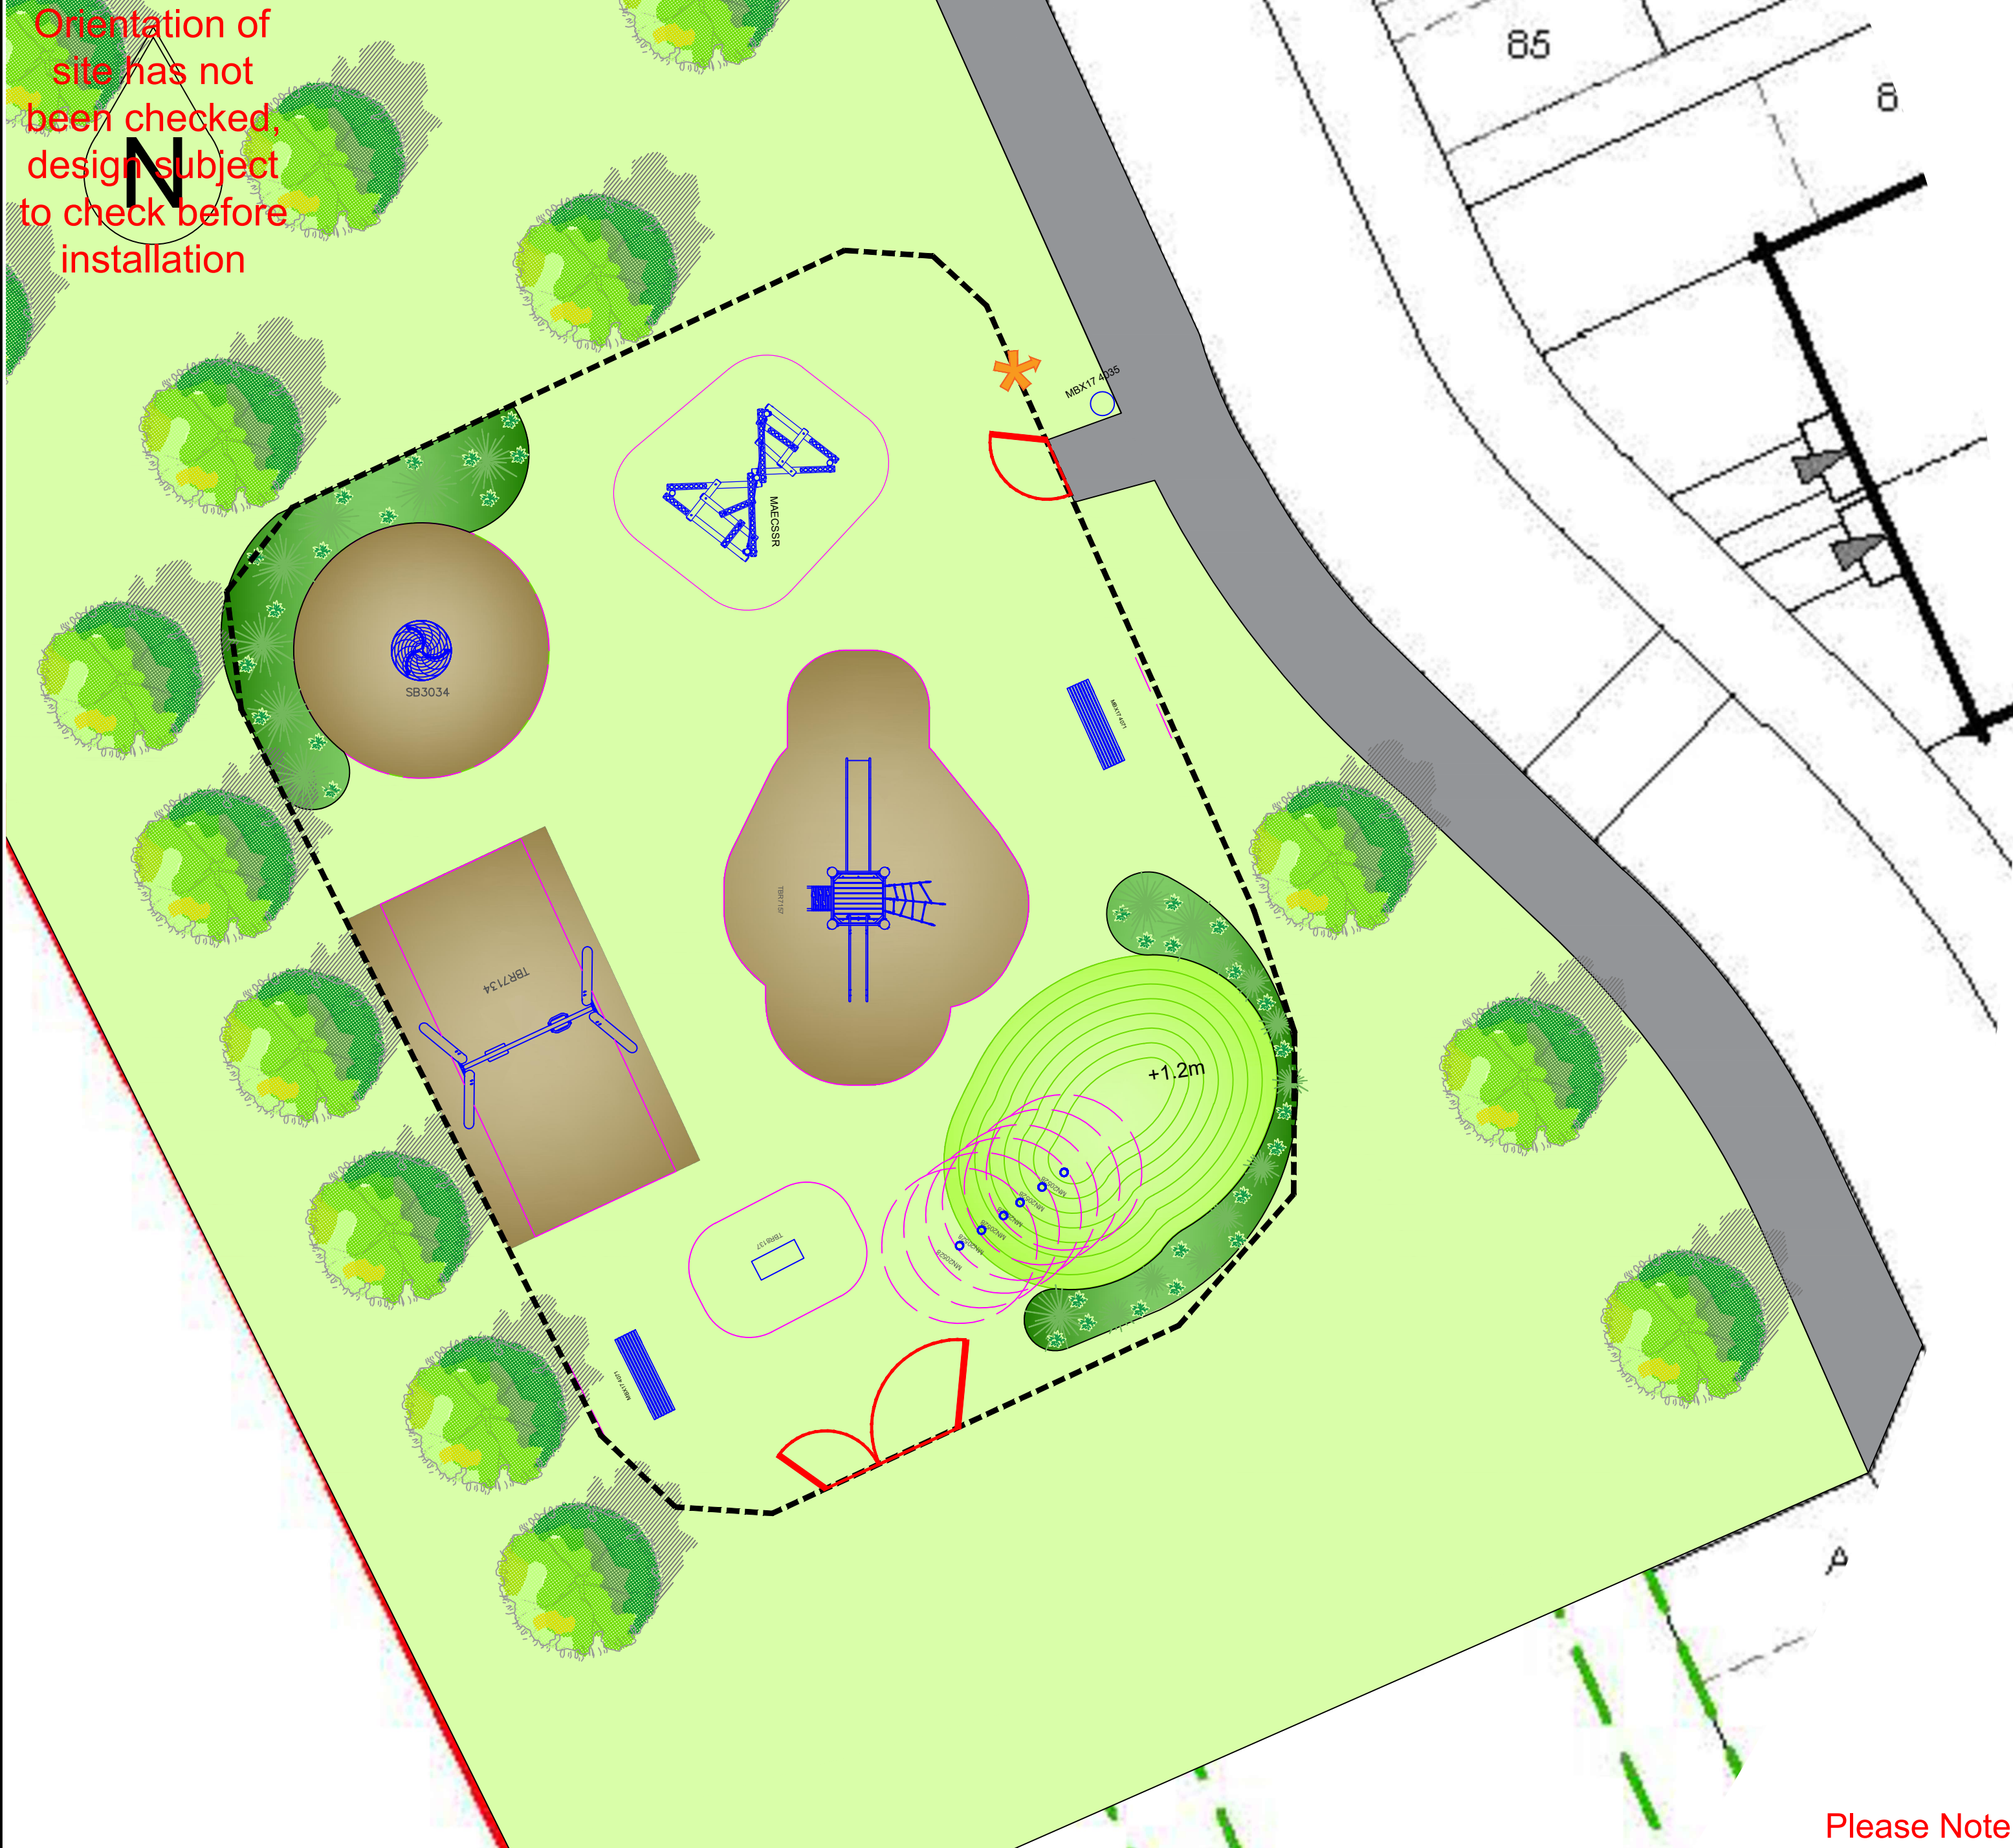


Please Note: This drawing has been scaled from a PDF document and so may not be 100% accurate. Miracle cannot be held responsible for any discrepancies which may become evident on site.



Bin - MBX17 4035



Seat - MBX17 4071/S

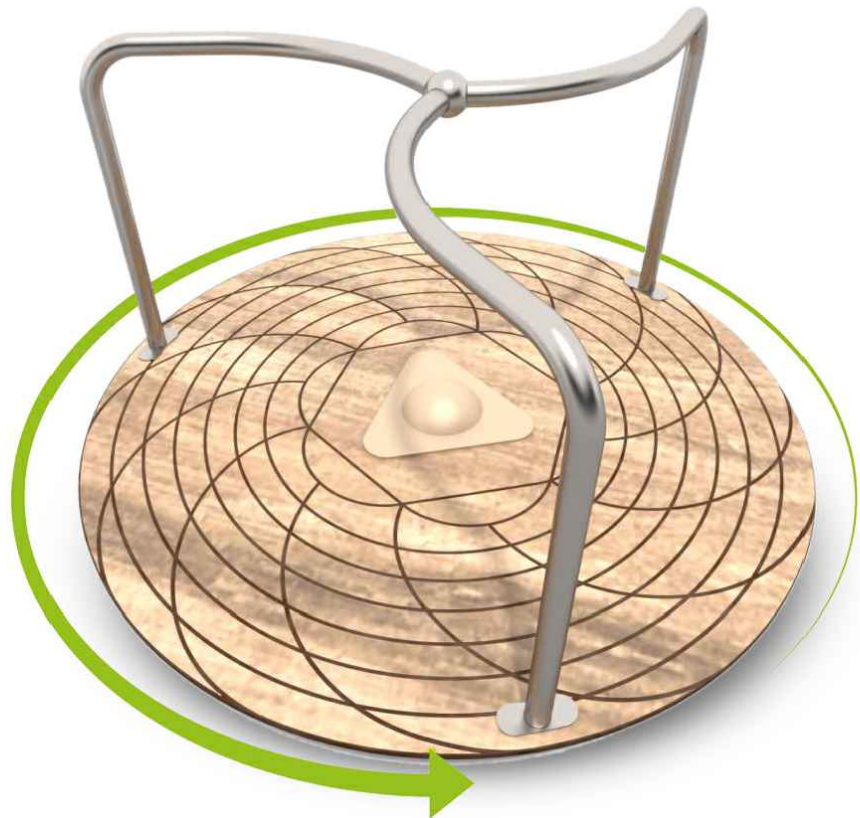


Roundabout - SB3034



Stepping Post - MN20528U



Swing - TBR7134

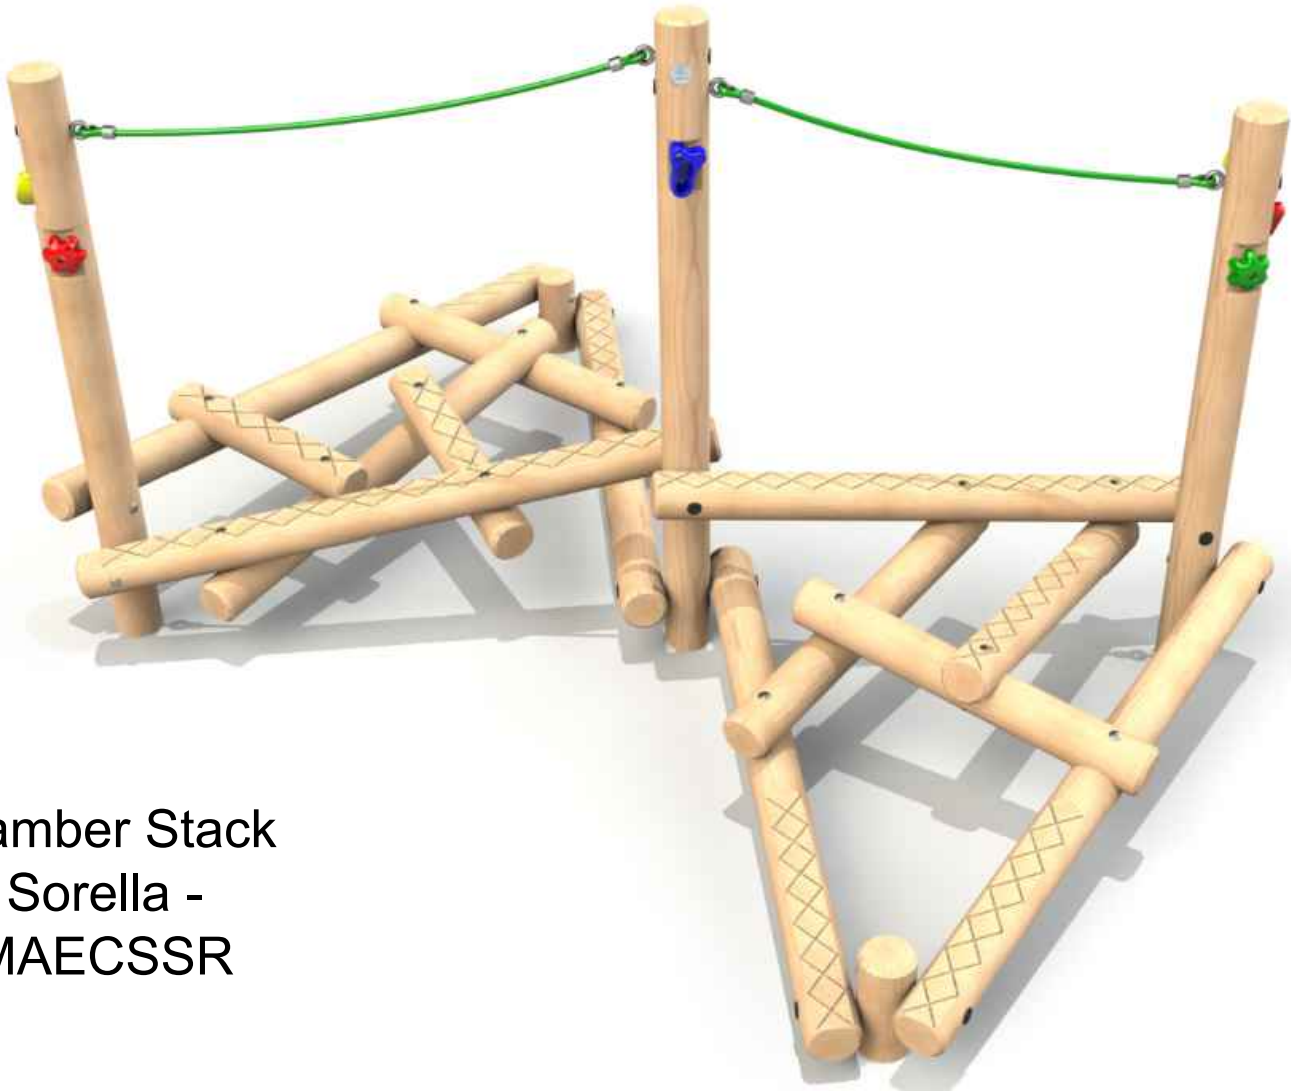

Clamber Stack
Sorella - MAECSSR



Springer - TBR8137



Play Unit - TBR7157



Miracle
Design & Play

TEL: ++44 (0)1604 658240
E-MAIL: sales@miracledesignandplay.co.uk
WEB: www.miracledesignandplay.co.uk

PROJECT TITLE:
Wandley's Lane LEAP

SHEET TITLE: Proposal

Key:

- Fencing:
- 1m High, 1.2m Wide Self Closing Bowtop Gates, Galvanised and Powder Coated Red
 - 1m High, 3m Wide Dual Use Bowtop Gates, Galvanised and Powder Coated Red
 - 1m High Bowtop Fencing, Galvanised and Powder Coated Black
 - A3 Sized Fence Mounted Signage

- Surfacing:
- Bound Rubber Mulch Safety Surfacing
 - Grass Mounds by Client
 - Existing Grass
 - Macadam Surfacing by Client

- Landscaping:
- Trees by Client
 - Shrub Planting by Client

Equipment Fall Zone (No safety surfacing required if located on well maintained turf and under 1.5m CFH)

REVISIONS		
Issue	Description	Date
C	Revised as per comments	15/06/26
B	Equipment Changed	01/06/26
A	Equipment Changed	18/05/26

DRAWN BY: S.Miller

REVISED BY: O.Ewen

CHECKED BY: L.Ghebikan

SCALE: 1:100 @ A1


ISSUE: C

CLIENT: Bellway Homes

DRAWING NO: Q14164_C

DATE: 14/05/26

© 2026 MIRACLE DESIGN AND PLAY LTD, "ALL RIGHTS RESERVED, THIS DRAWING MAY NOT BE REPRODUCED, TRANSMITTED OR STORED IN WHOLE OR IN PART WITHOUT OUR WRITTEN CONSENT"

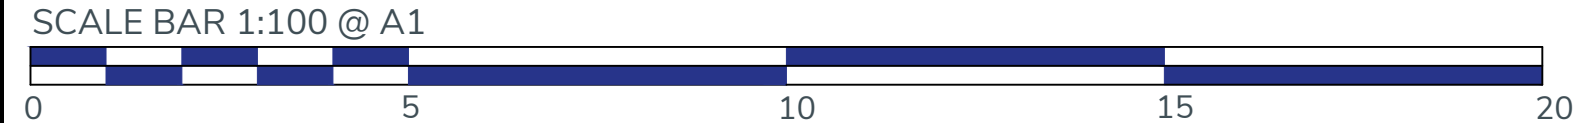

EXACT LOCATION OF EQUIPMENT TO BE AGREED ON SITE. ALL SURFACING TO BE FLAT AND LEVEL, ANY DISCREPENCIES IN LEVELS TO BE REPORTED TO MIRACLE DESIGN & PLAY IMMEDIATELY