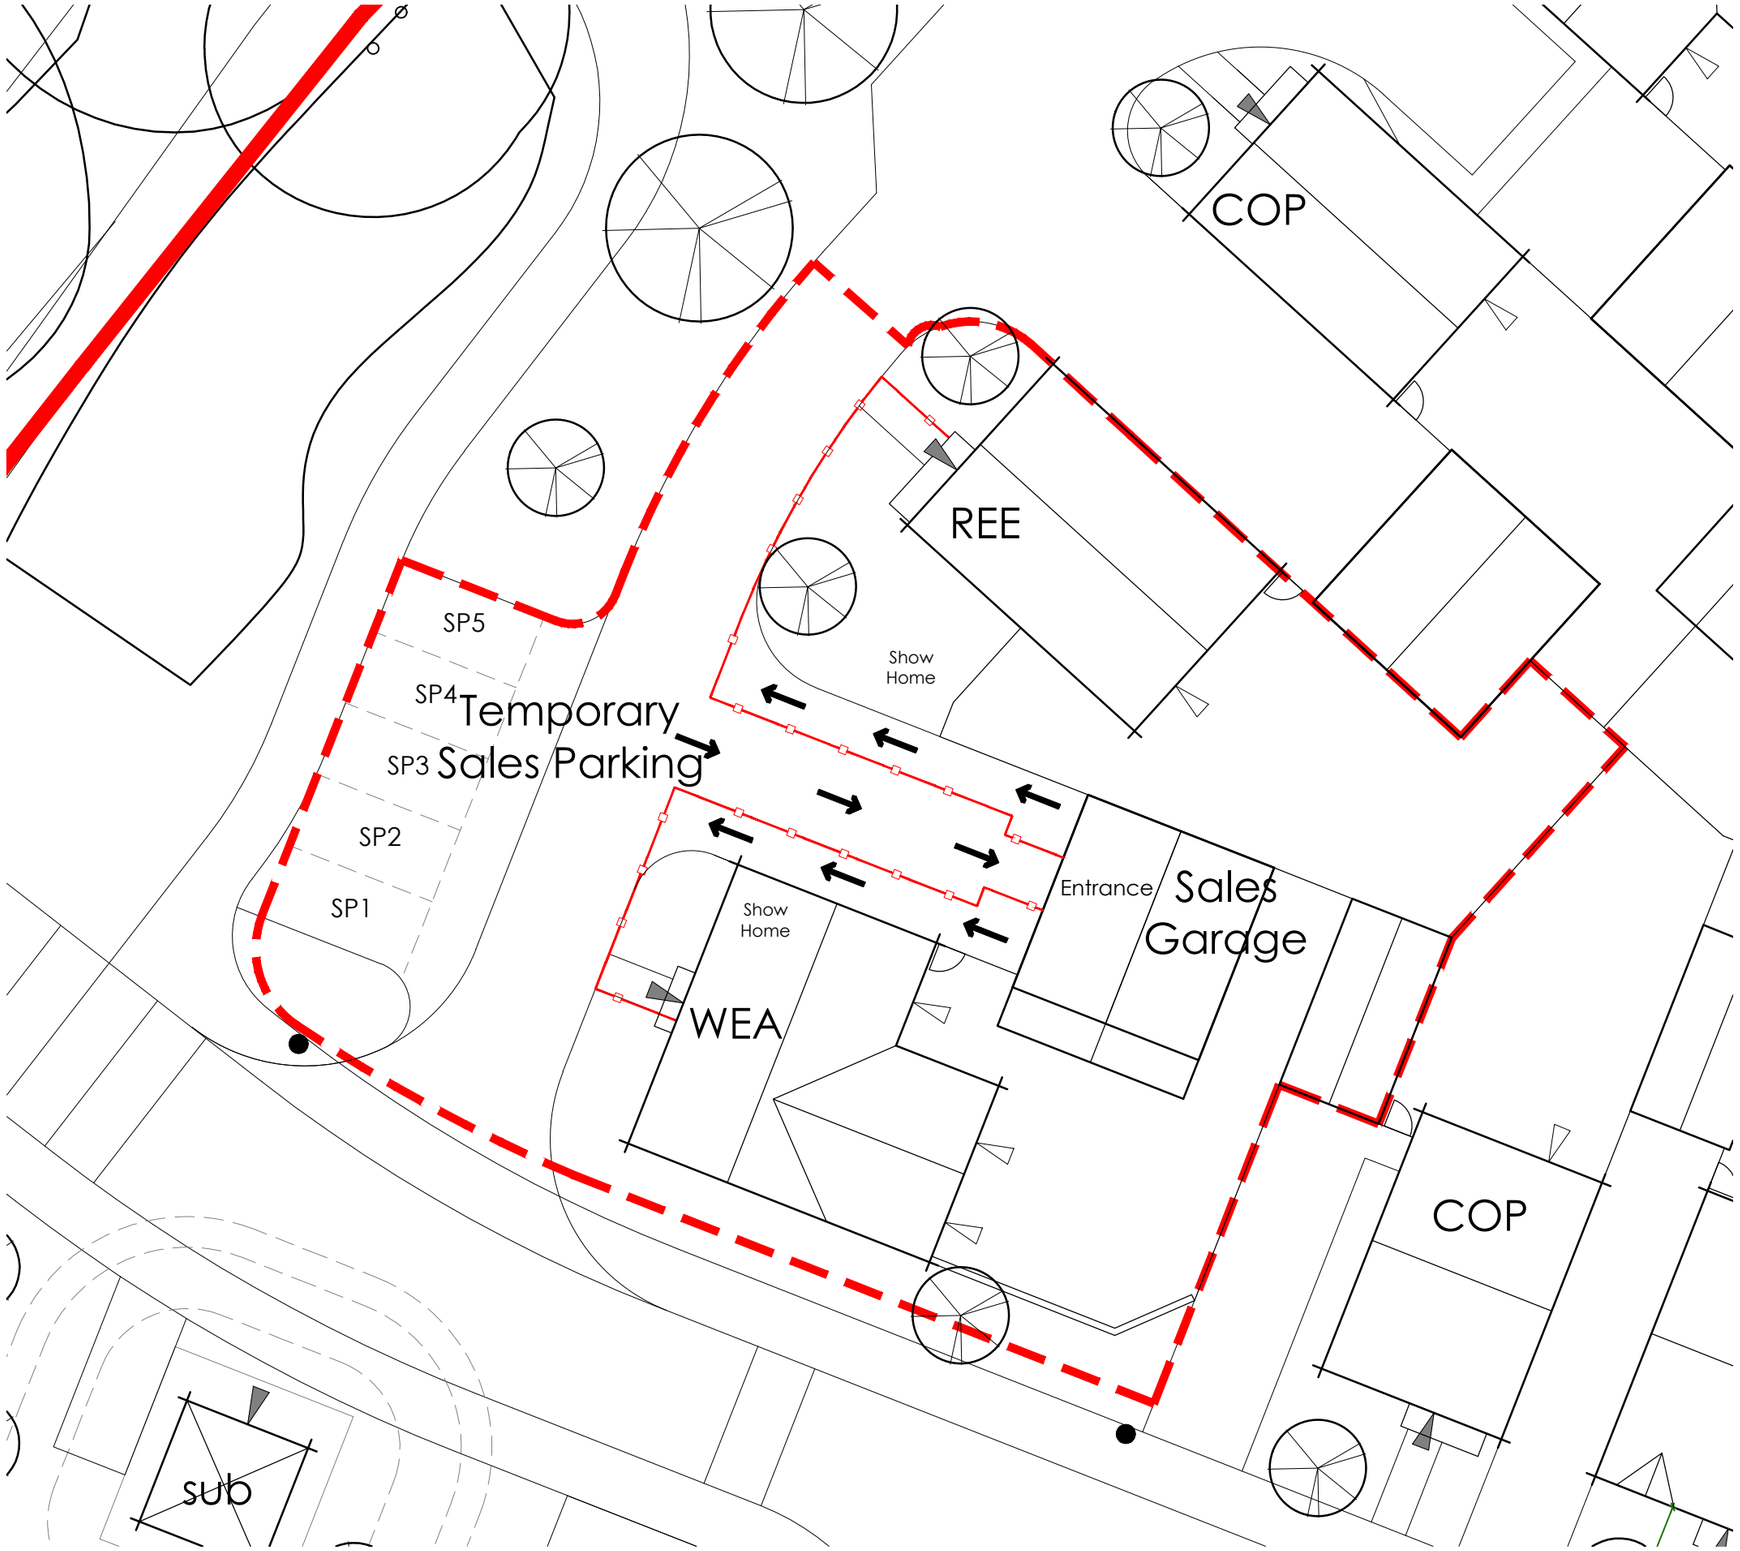

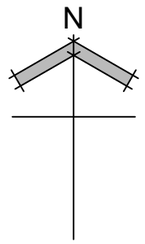

© This drawing and the works depicted contains information that is the copyright of Carlton Design Partnership Ltd. This drawing may also contain copyrighted information of third parties. This drawing or part thereof may not be reproduced, re-used or altered except with the written permission of the originators. No liability will be accepted for amendments made by third parties. Scaled measurements must not be taken from this drawing, other than for planning purposes. Any discrepancy or disparity must be notified to the originator in writing. This drawing may contain Ordnance Survey Data that is subject to Crown Copyright. All Rights reserved.

Rev	Date	Drawn	Checked
D	13/08/26	LD	
UPDATED IN LINE WITH SITE LAYOUT REV AT. ISSUED FOR PLANNING.			
E	14/08/26	LD	
UPDATED IN LINE WITH SITE LAYOUT REV AV. ISSUED FOR PLANNING.			

Legend

- Application Boundary
- Sales Arena Boundary
- Railings/Fencing

Project:
LAND OFF WANDLEYS LANE
FONTWELL

Drawing Title:
SITE LAYOUT
SALES ARENA

Bellway

carlton
design partnership
Threefield House, Threefield Lane, Southampton, SO14 3LP
023 8011 8866 www.carltondesignpartnership.com

1:200 @A3 — 0 2 4 6 8 10m

Drg No: 250515/SL12 Rev: E

X:\CURRENT PROJECTS\BELLWAY WESSEX\FONTWELL\SITE LAYOUT\SITE LAYOUT 57