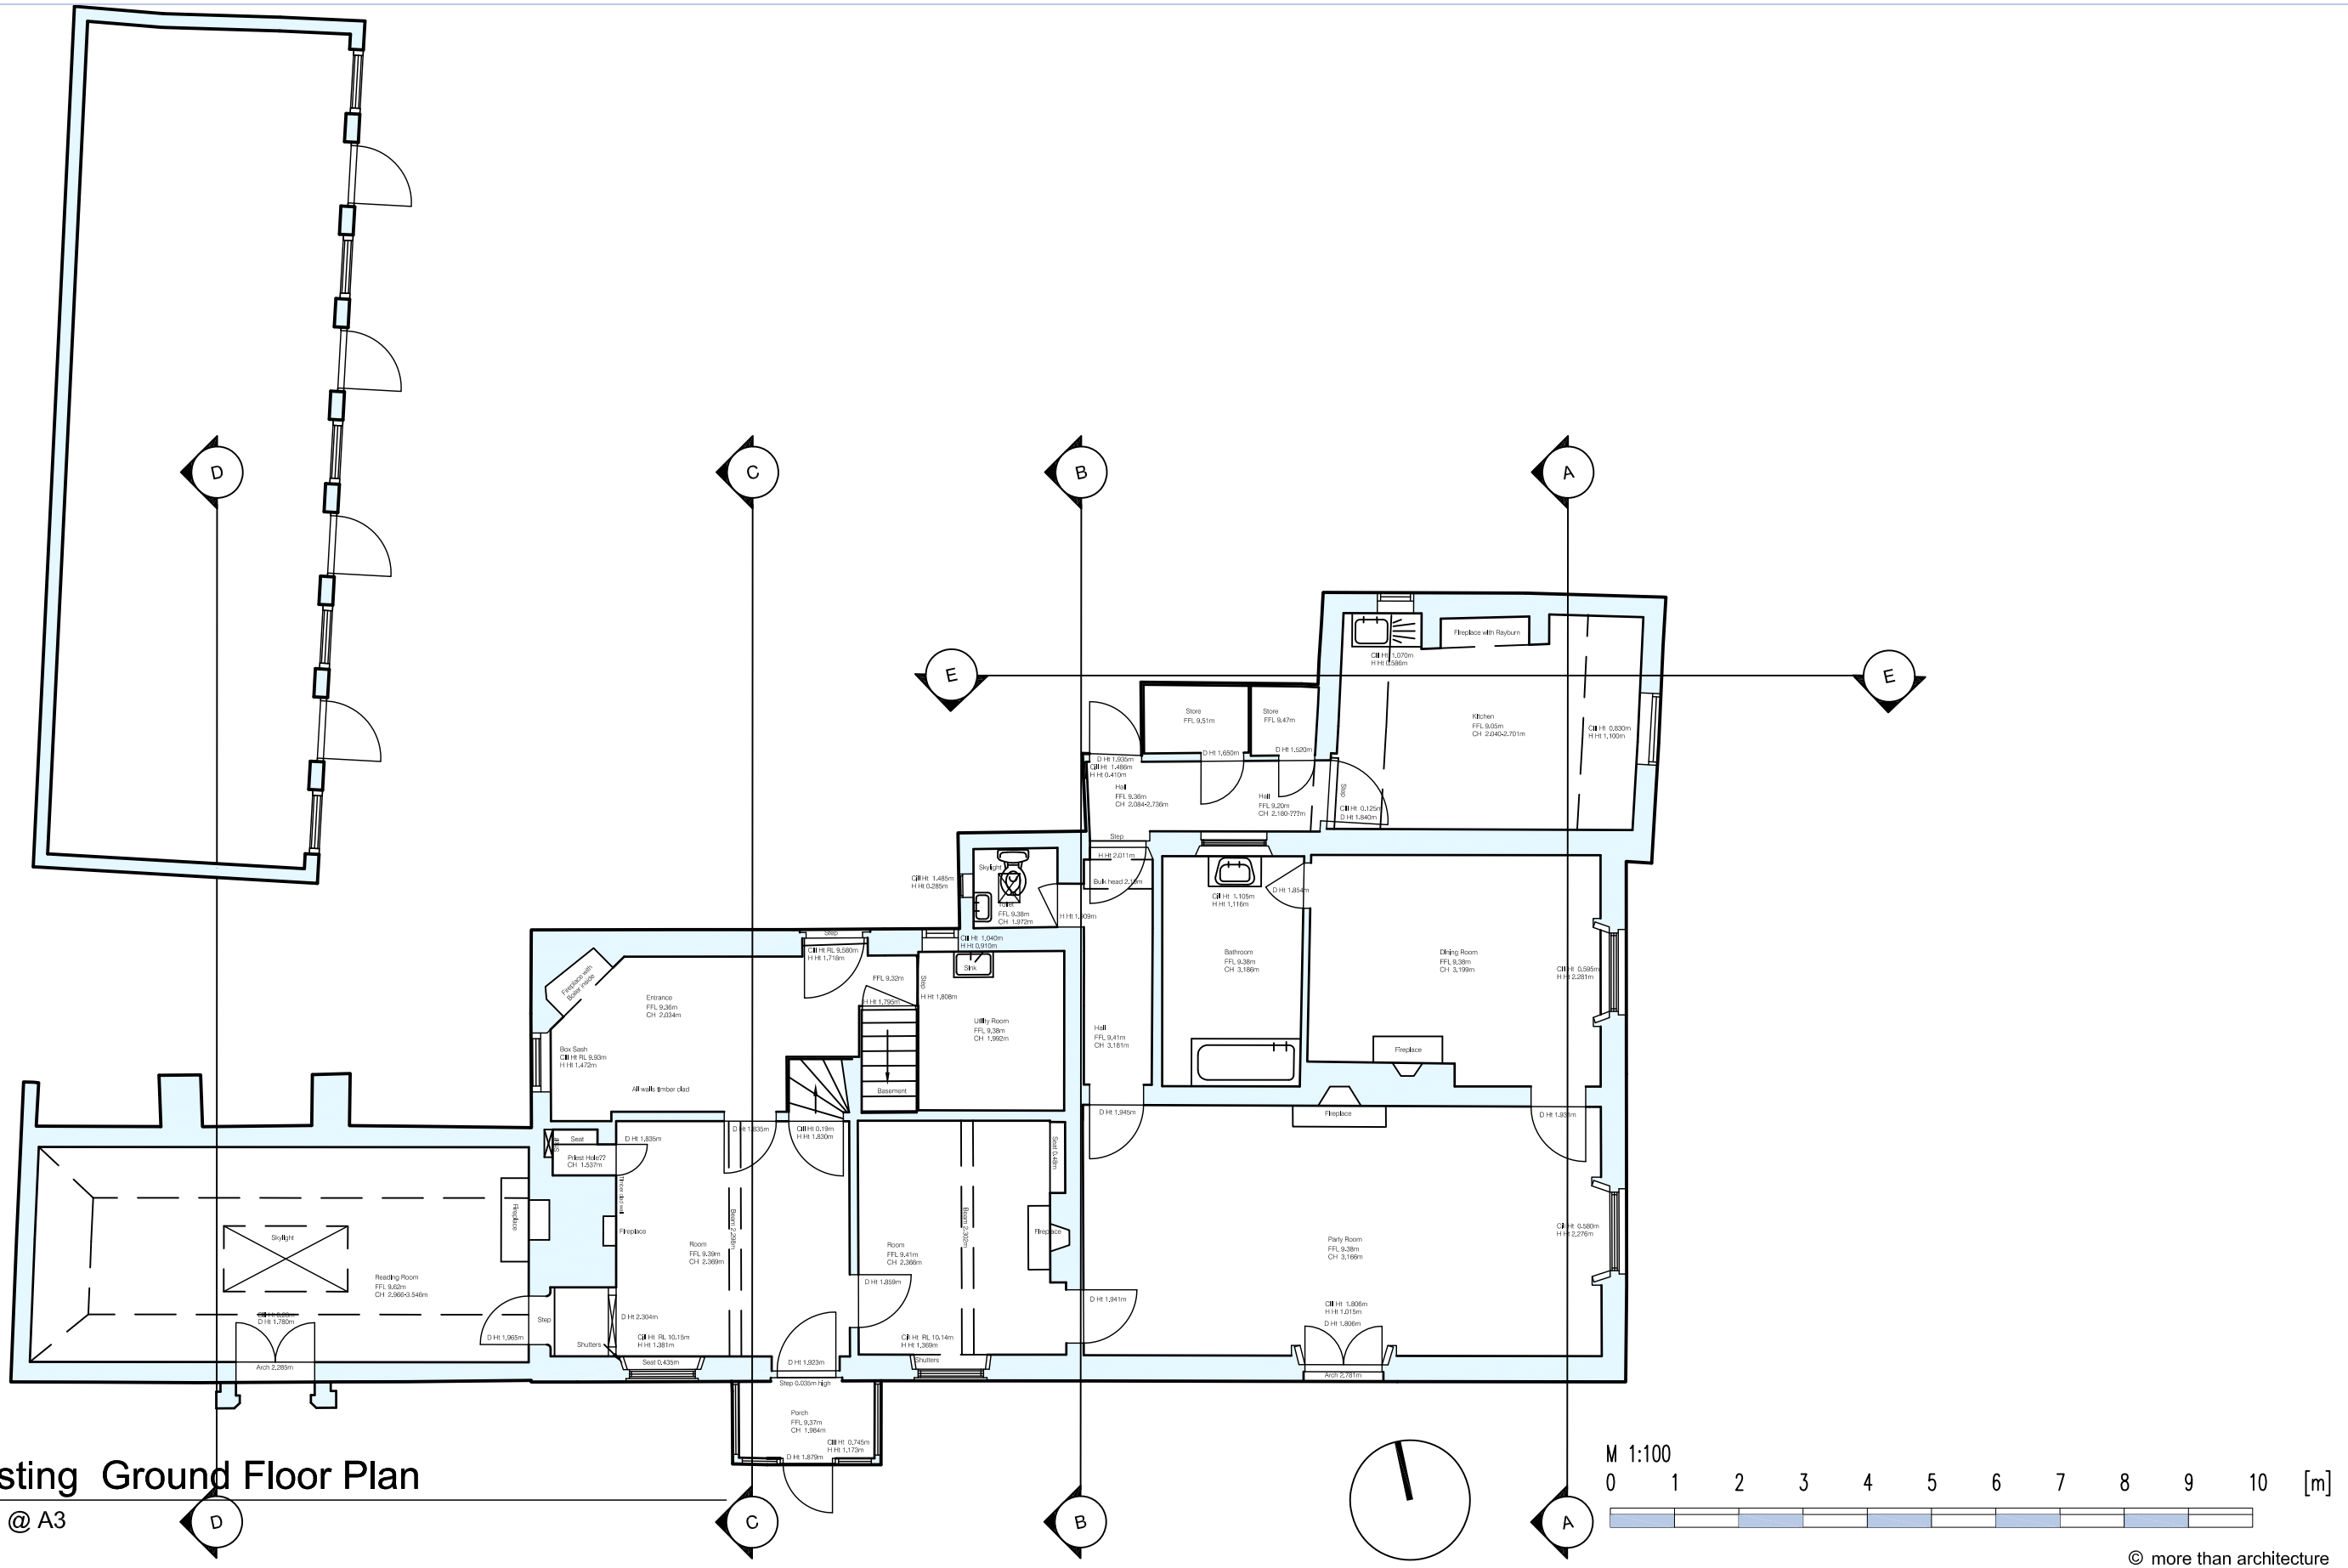

D
C
B
A
E
E
Fireplace with Rayburn
Store
FFL 9,51m
Store
FFL 9,47m
Kitchen
FFL 9,05m
CH 2,040-2,701m
Hall
FFL 9,36m
CH 2,084-2,736m
Hall
FFL 9,20m
CH 2,160-772m
Step
Skylight
Bulk head 2,011m
Bulk head 2,120m
Bathroom
FFL 9,38m
CH 3,186m
Dining Room
FFL 9,39m
CH 3,199m
Hall
FFL 9,41m
CH 3,181m
Entrance
FFL 9,36m
CH 2,034m
Box Sash
Cill Ht RL 9,93m
H Ht 1,472m
All walls timber clad
Utility Room
FFL 9,38m
CH 1,992m
Basement
Shower
Sink
Fireplace with Boiler room
Seat
Priest Hole??
CH 1,527m
Fireplace
Skylight
Reading Room
FFL 9,62m
CH 2,966-3,546m
Room
FFL 9,39m
CH 2,369m
Room
FFL 9,41m
CH 2,366m
Party Room
FFL 9,38m
CH 3,166m
Step
Shutters
Seat 0,430m
Step 0,005m High
Porch
FFL 9,37m
CH 1,964m
Arch 2,285m
Arch 2,281m
Fireplace
Shutters
Shutters
Shutters