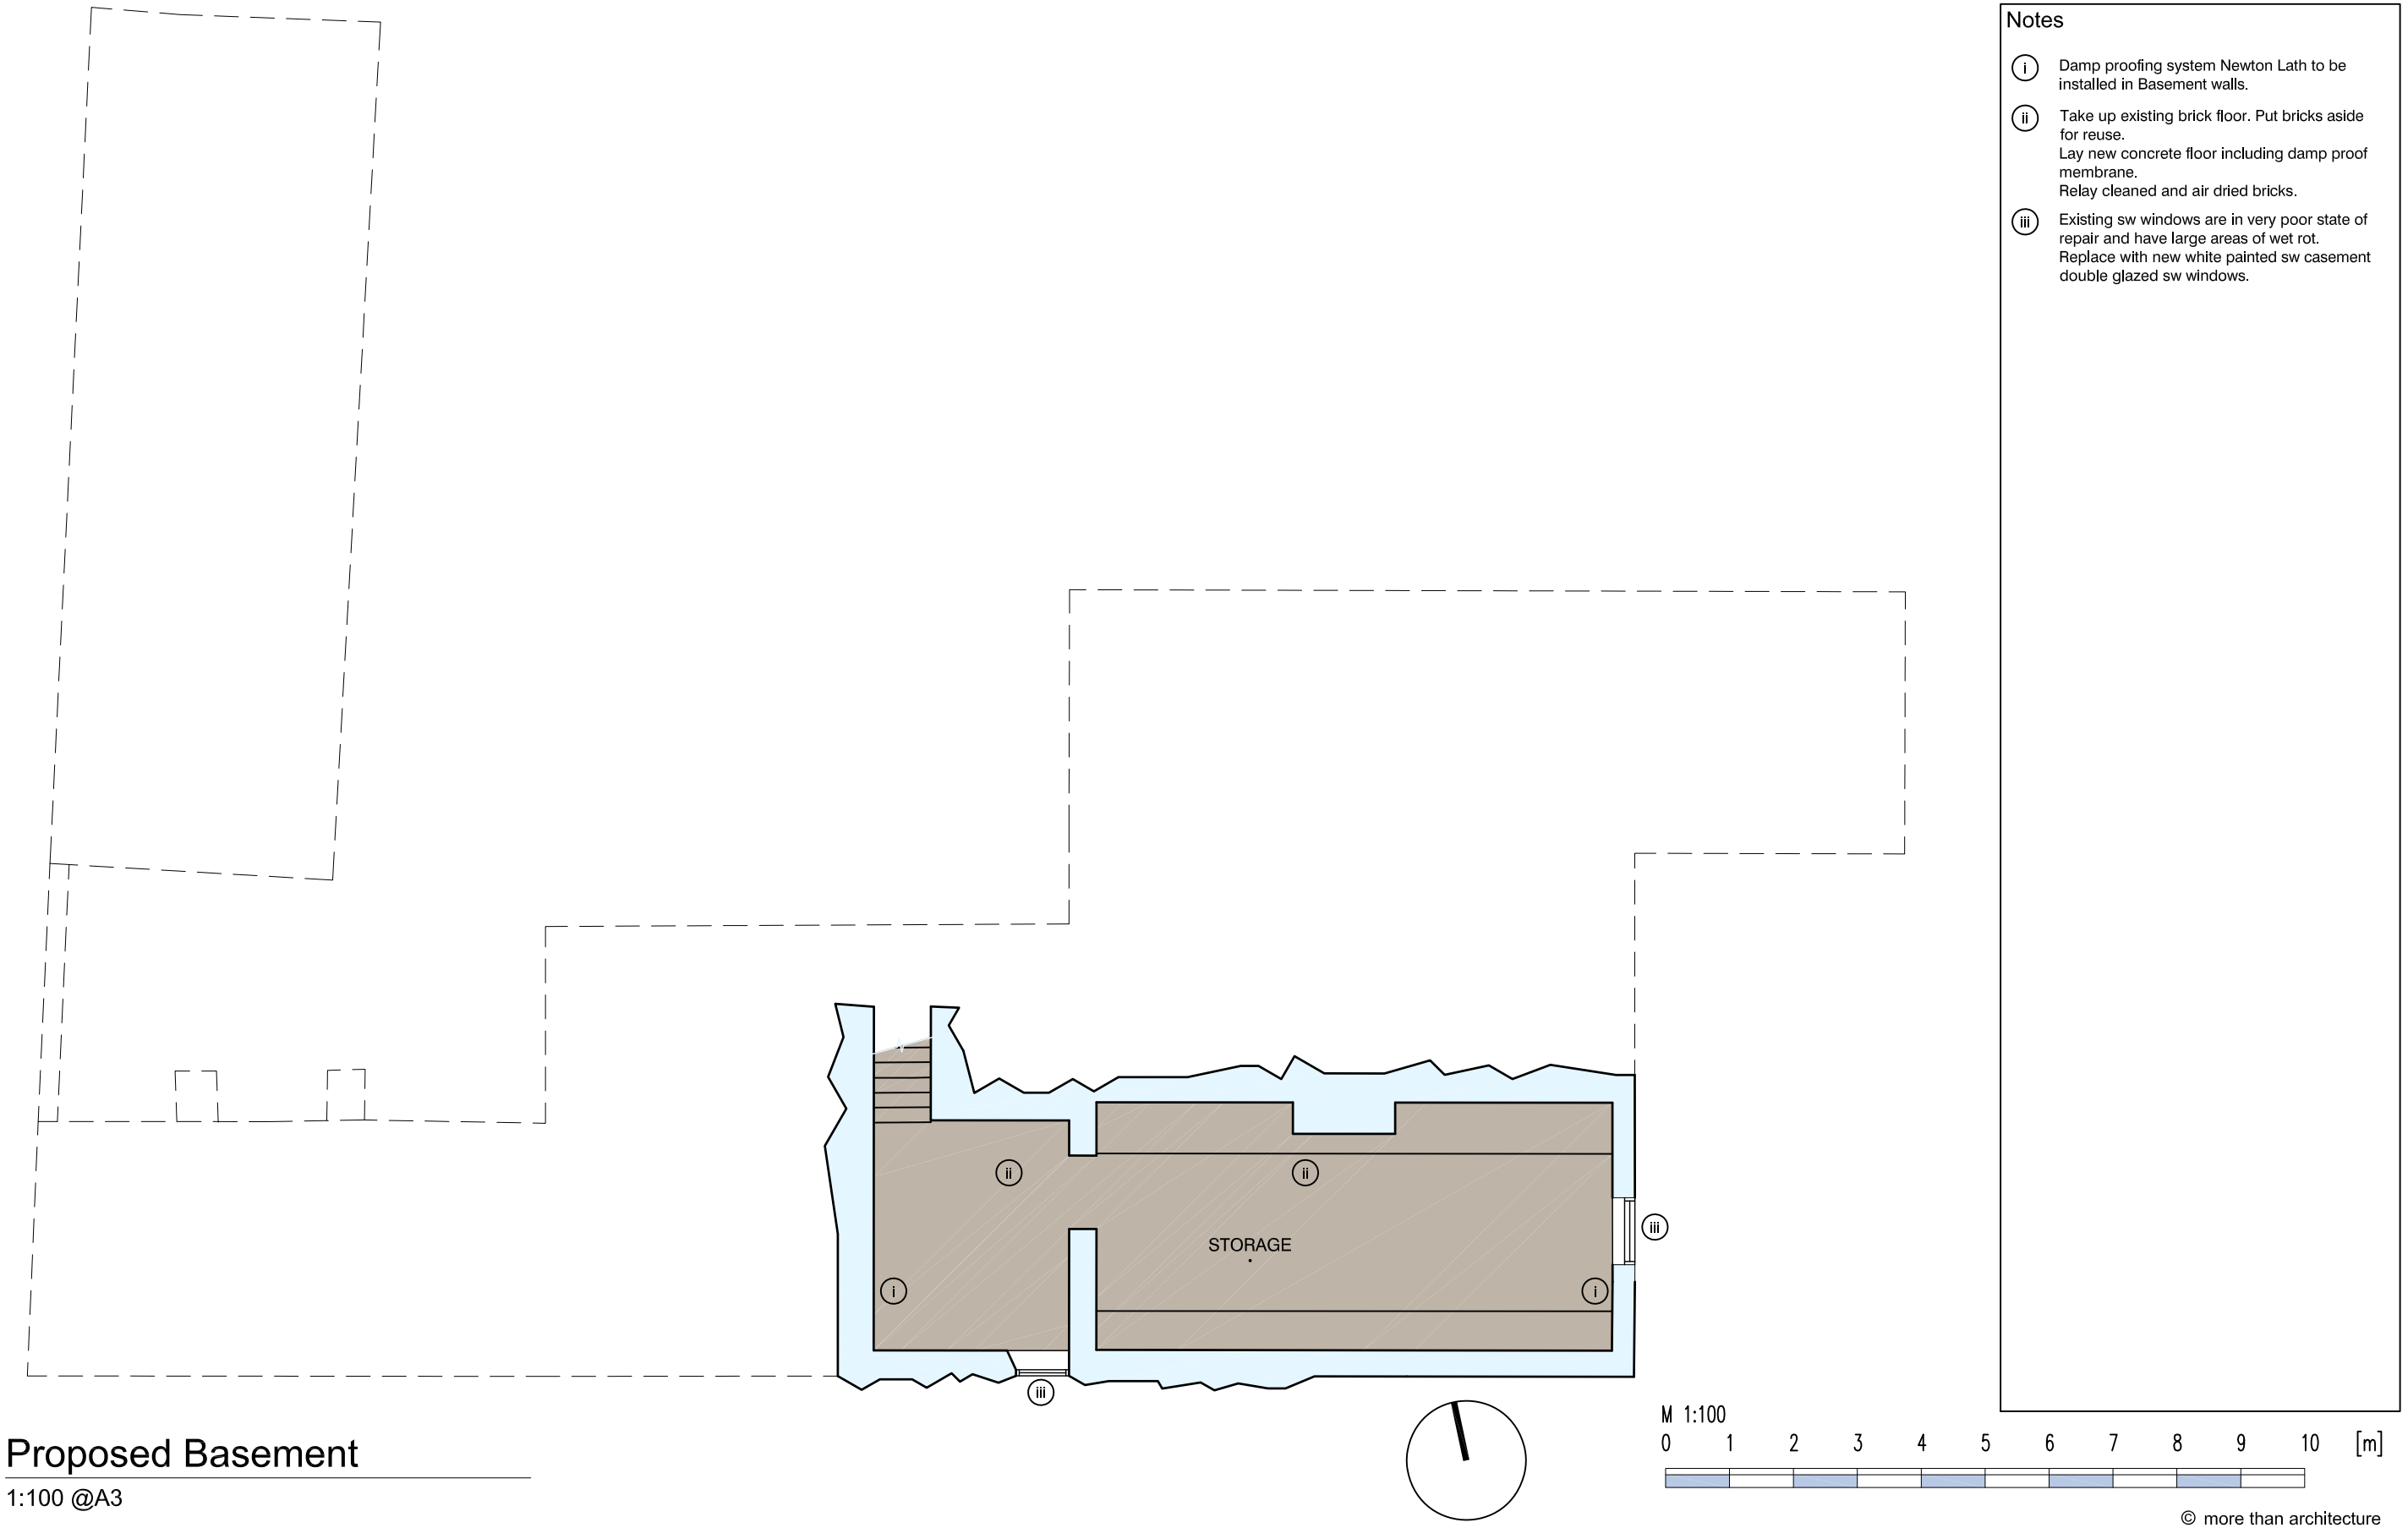


Notes

(i) Damp proofing system Newton Lath to be installed in Basement walls.

(ii) Take up existing brick floor. Put bricks aside for reuse.
Lay new concrete floor including damp proof membrane.
Relay cleaned and air dried bricks.

(iii) Existing sw windows are in very poor state of repair and have large areas of wet rot.
Replace with new white painted sw casement double glazed sw windows.

Proposed Basement

1:100 @A3

© more than architecture

CLIENT:
Mr and Mrs Foster

PROJECT:
Extension and Enhancements to Days, Fontwell

DRAWING TITLE:
Proposed Basement

DRAWN BY:
AWM/SR

DATE:
April 2010

DRAWING NO:
P015/P012 (b)

NOTES:
This drawing is copyright and shall not be reproduced nor used for any other purpose without the written permission of the architects. This drawing must be read in conjunction with all other related drawings and documentation.

more than architecture
more studio
30 brooks lane
bosham
PO18 8LA
+44(0)7737 585683
mail@morethanarchitecture.com
www.morethanarchitecture.com

ARUN DISTRICT COUNCIL WA/53/10/