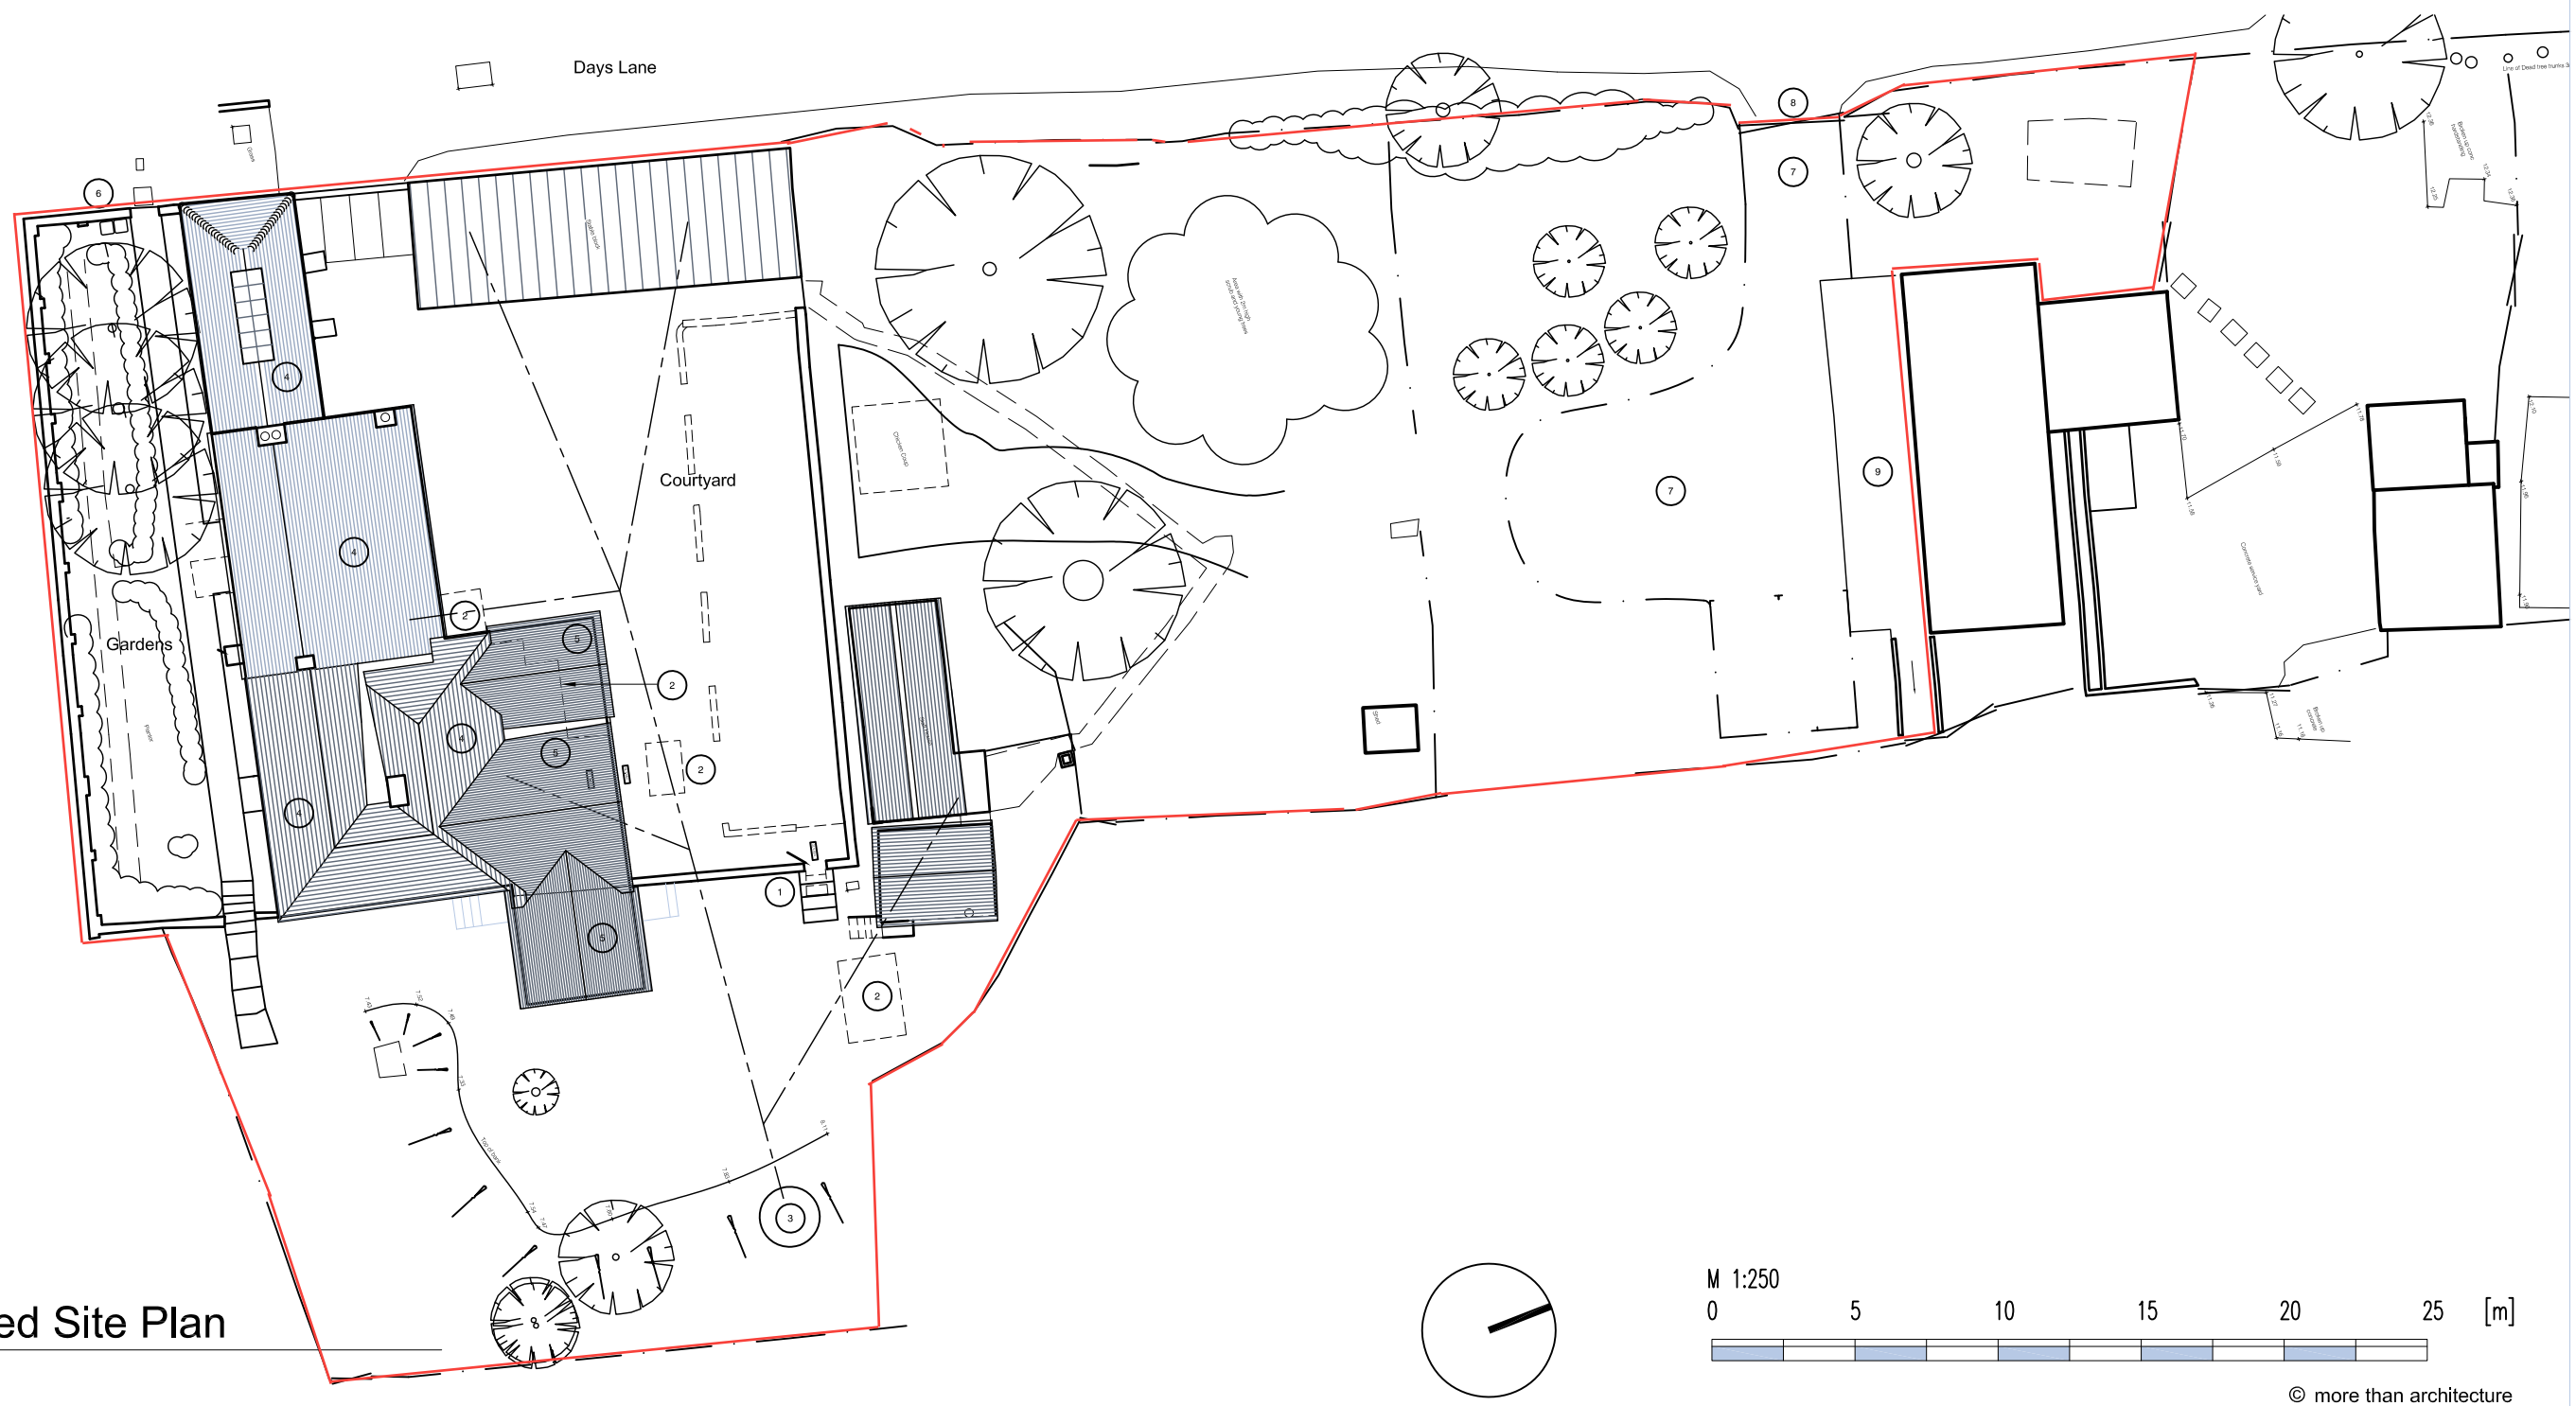
ARUN DISTRICT COUNCIL WA/63/10/

Notes

1. End of wall rebuilt, steps rebuilt
2. Existing dilapidated out buildings demolished
3. Package sewage treatment plant.
4. Existing buildings
5. Proposed buildings
6. Bin storage next to gate.
7. Proposed parking and on site turning
8. Existing gated vehicular access.
9. Existing concrete hard standing.


Days Lane
Courtyard
Gardens
Line of Dead tree trunks
Boundary Hedge
Concrete Drive
Concrete access road
Boundary Hedge
Boundary Hedge
Boundary Hedge