


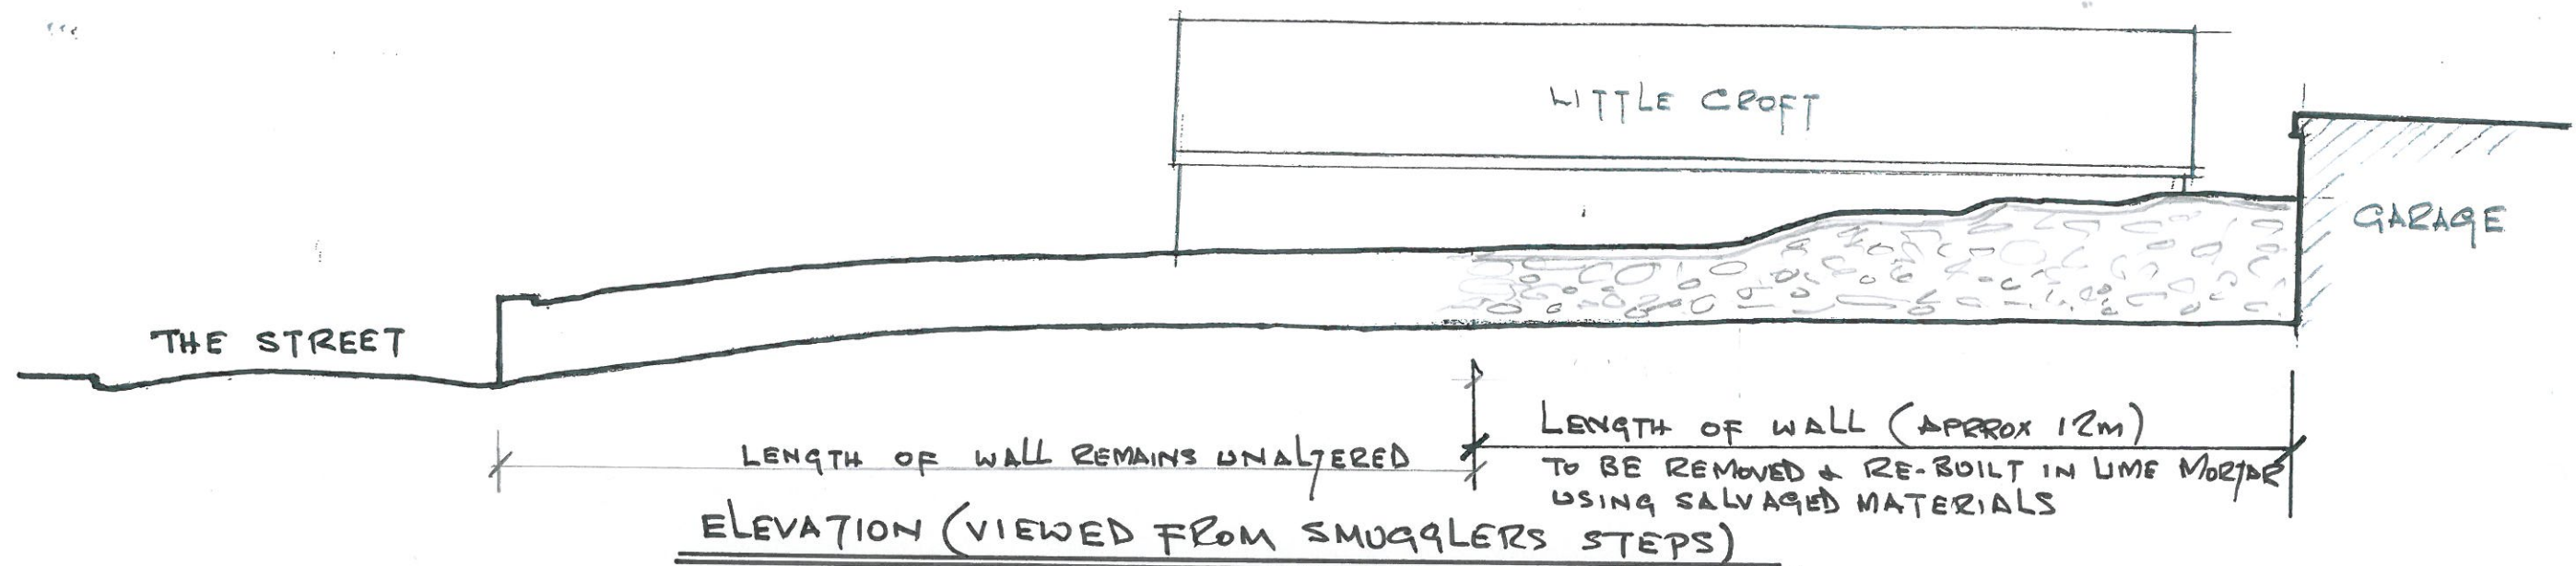

Project No./Ref: 25922 / 100

Project: SMUGGLERS STEPS

Section: BOUNDARY WALL

Prepared: L.J.

Checked:

Archibald Shaw

Consulting Civil and Structural Engineers
www.archibaldshaw.co.uk

©Date: NOV 13

Time: