


NOTES

- 1 This drawing to be read in conjunction with all relevant Architect's and Engineer's drawings and specifications.
- 2 Dimensions are in millimetres unless noted otherwise.
- 3 Ordnance Survey, (c) Crown Copyright 2013. All rights reserved. Licence number 100022432.

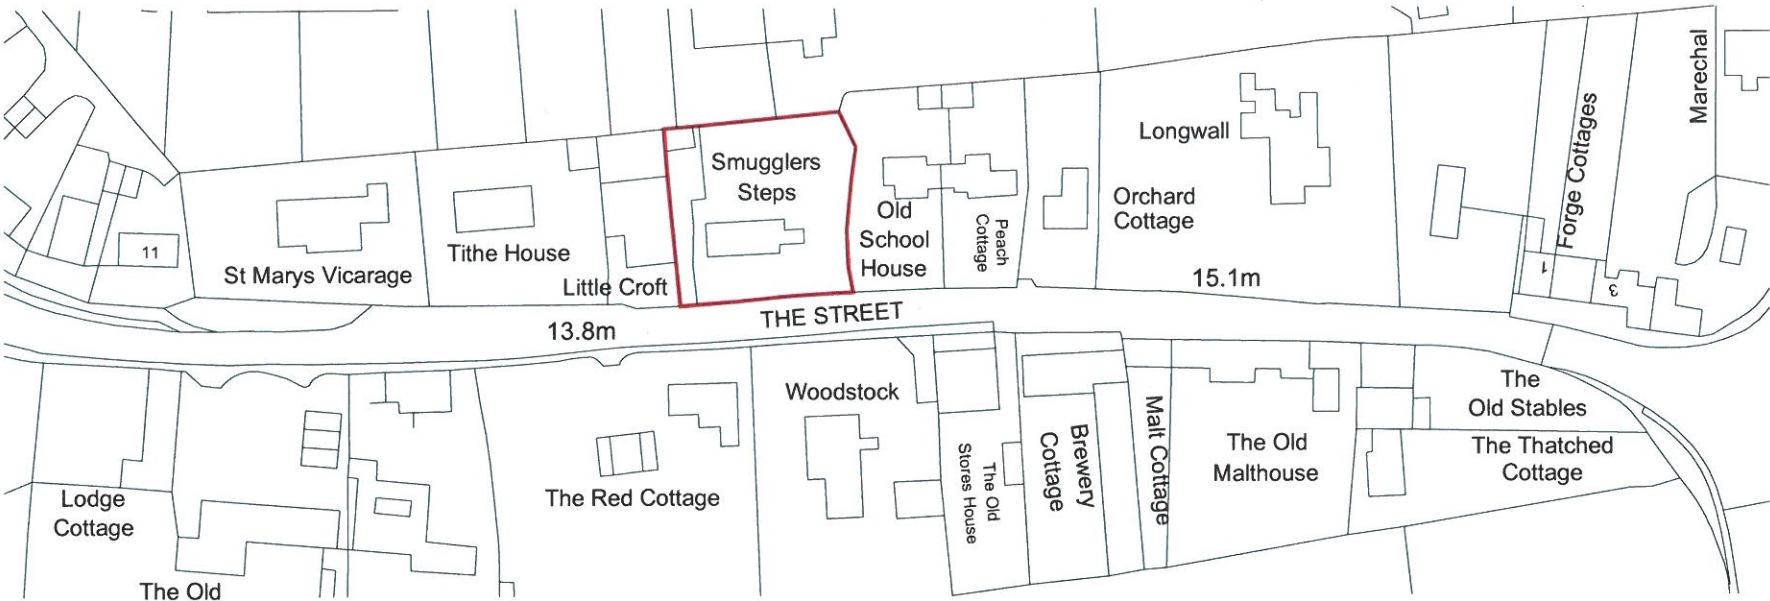

REV	DESCRIPTION	DATE
-----	-------------	------

Archibald Shaw



Consulting Civil & Structural Engineers
One Little London Chichester West Sussex PO19 1PP
Telephone: 01243 786471 Facsimile: 01243 779346
mail@archibaldshaw.co.uk www.archibaldshaw.co.uk

PROJECT
Smugglers Steps, Walberton

SECTION
Location Plan

DRAWN BY	CHECKED BY	DESIGNED BY
PF		PF
SCALE @ A3	© DATE	STATUS
1:1250	Aug. 2013	-
JOB NO.	DRAWING NO.	REVISION
25922	01	P1