


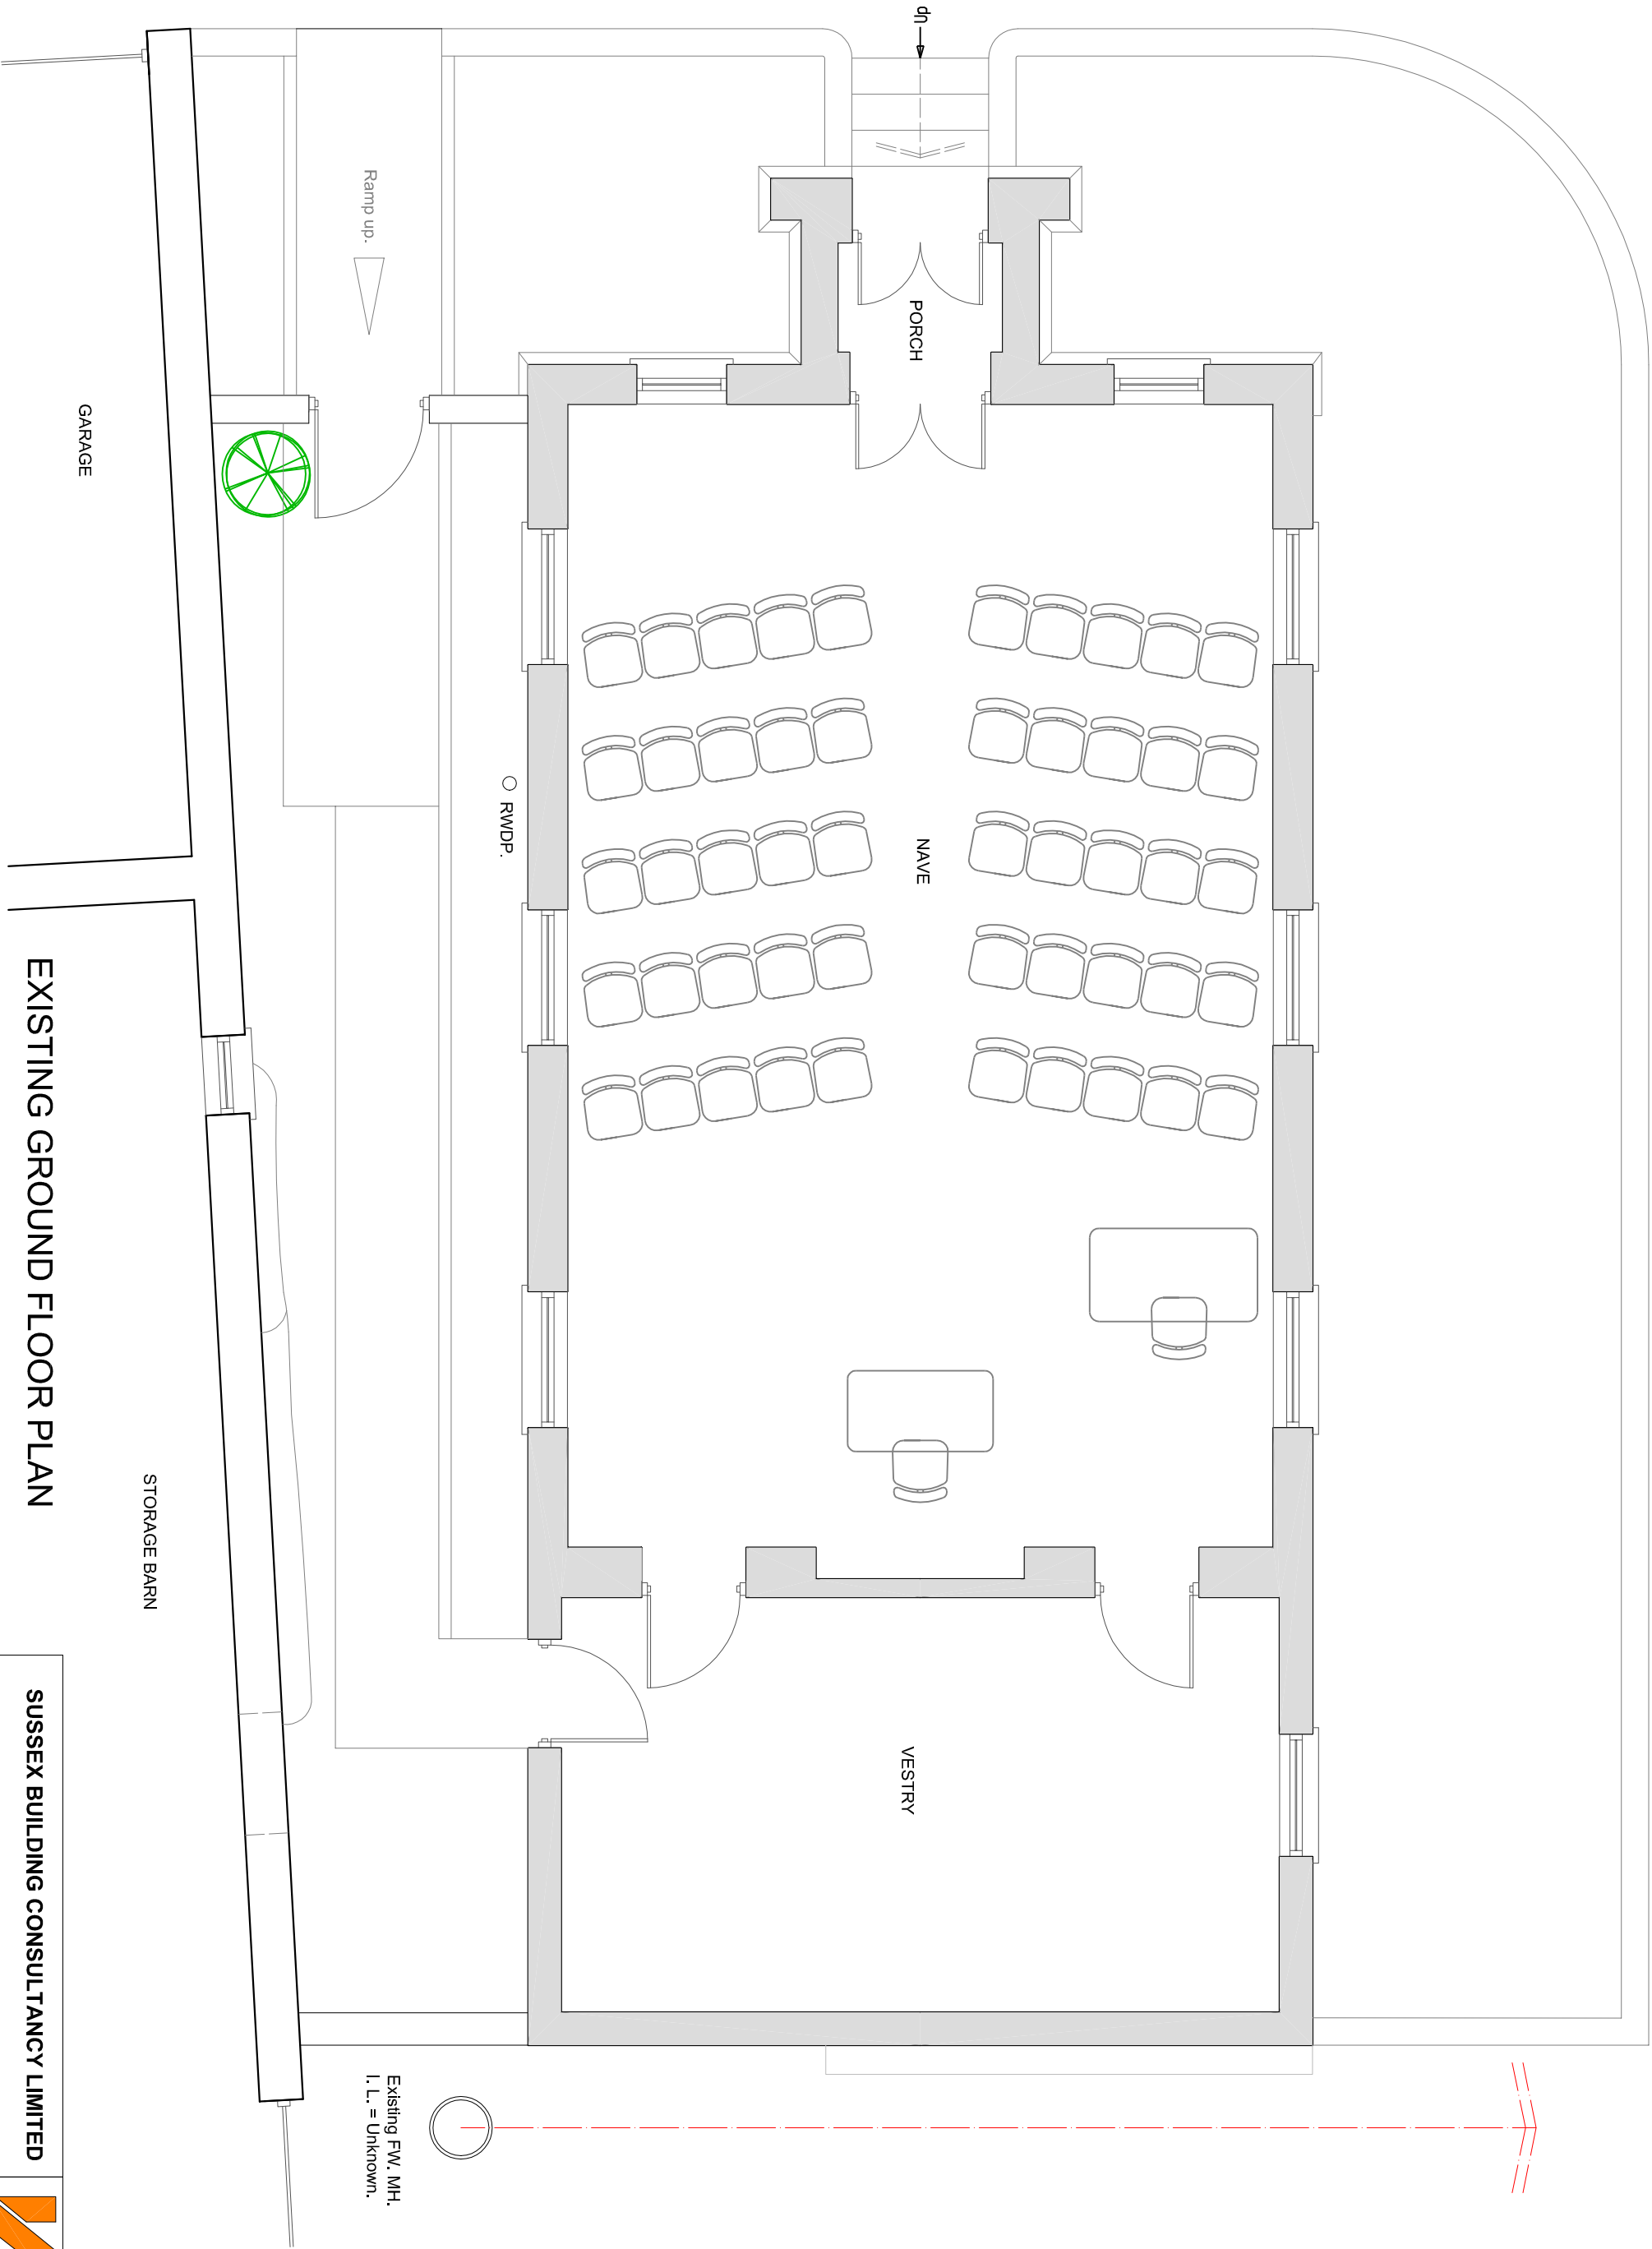

EXISTING GROUND FLOOR PLAN

Existing FW, MH,
I, L, = Unknown.

SUSSEX BUILDING CONSULTANCY LIMITED

WALBERTON BAPTIST CHURCH,
THE STREET, WALBERTON, WEST SUSSEX.

SCALE - 1/50 REV - DATE - 19/06/2017



LABC

partner

3 NORTHCOTE ROAD
BOGNOR REGIS
PO21 8LZ
TEL/FAX - (01243) 861379