



NOTES


- ROOF - Mixture of plain and interlocking concrete tiles to pitched roof.
- WALLS - Mixture of face brickwork and flint coursing and plain tile hanging.
- WINDOWS/DOORS - Painted wooden framed single glazed units.

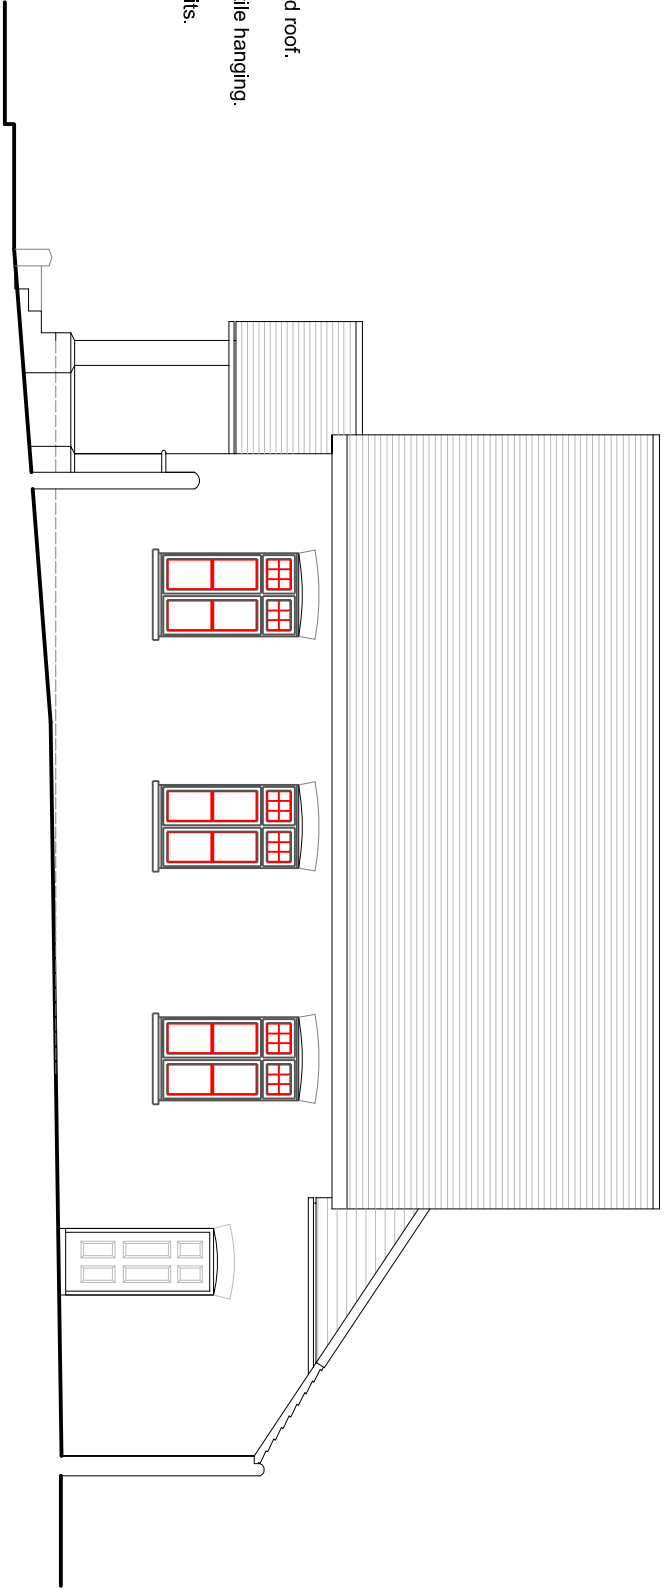

SIDE ELEVATION

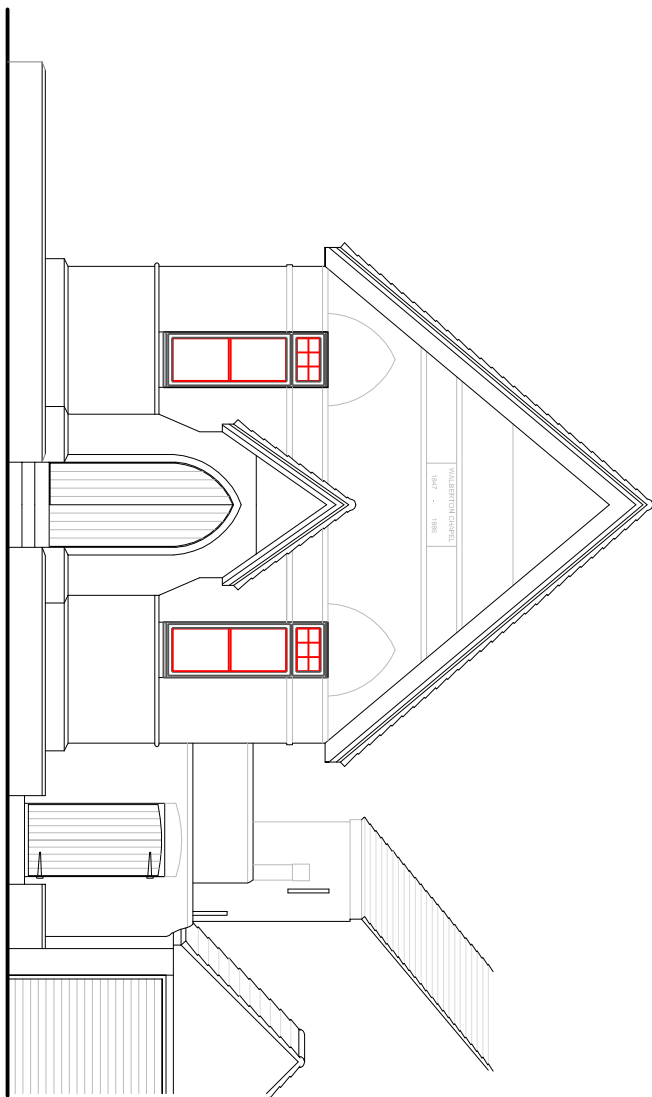


FRONT ELEVATION

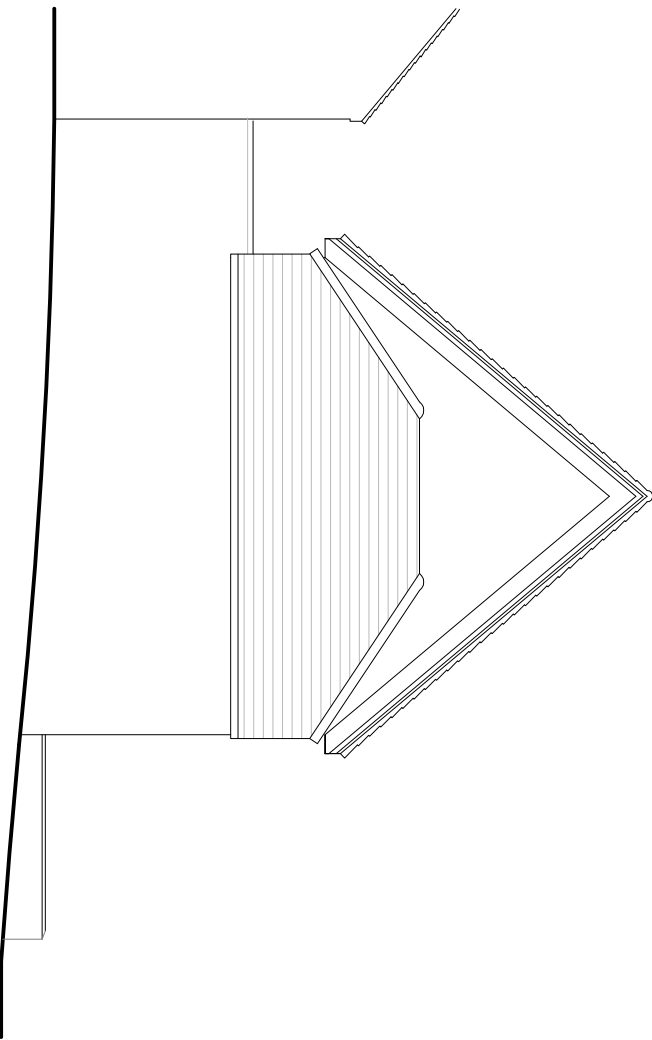

REAR ELEVATION

EXISTING ELEVATIONS

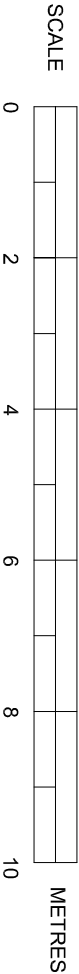

SUSSEX BUILDING CONSULTANCY LIMITED

WALBERTON BAPTIST CHURCH, THE STREET,
WALBERTON, WEST SUSSEX.

SCALE - 1/100 REV - DATE - 23/06/2017



LABC

3 NORTHCOOTE ROAD
BOGNOR REGIS
TEL - (01243) 861379