


NOTES


ROOF - Dark coloured glass fibre flat roof covering.

WALLS - Face brickwork to match existing.


WINDOWS/DOORS - Painted wooden framed double glazed units to planning approval.

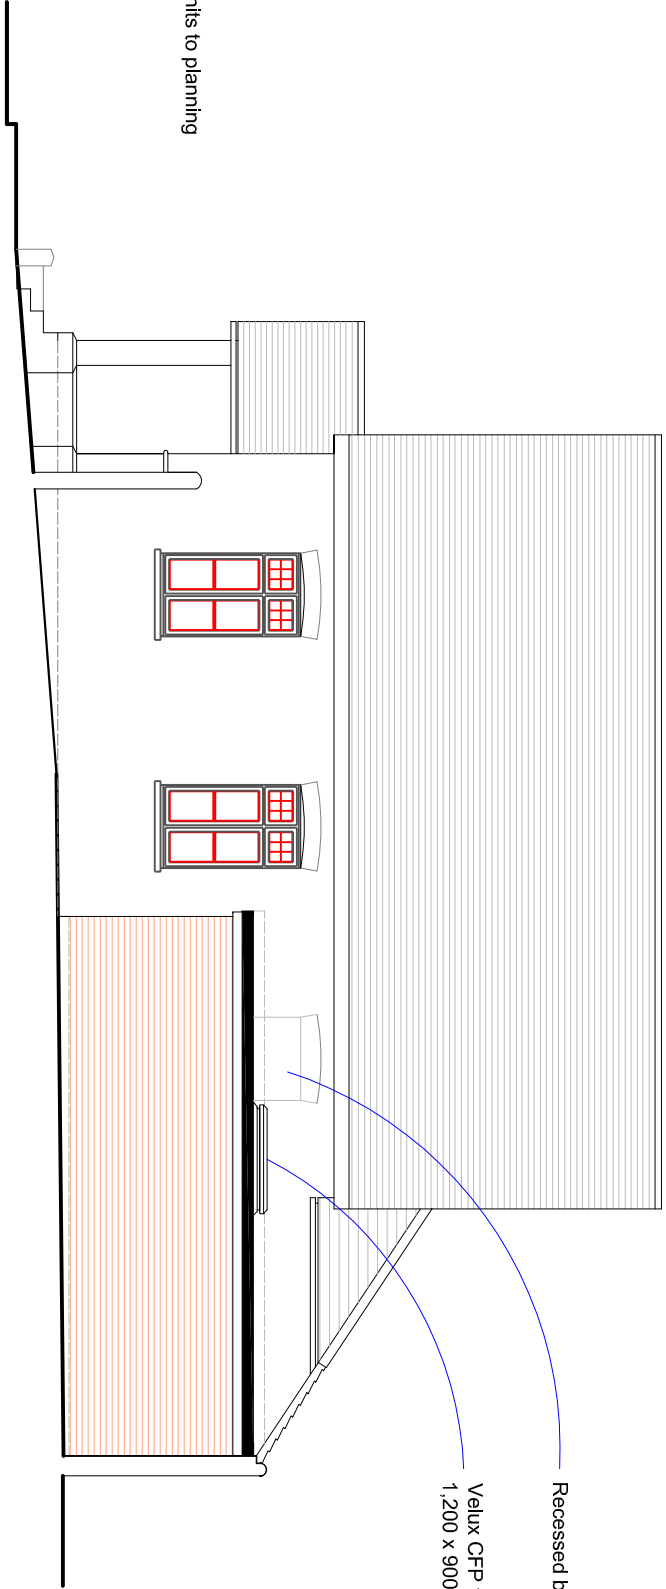

SIDE ELEVATION

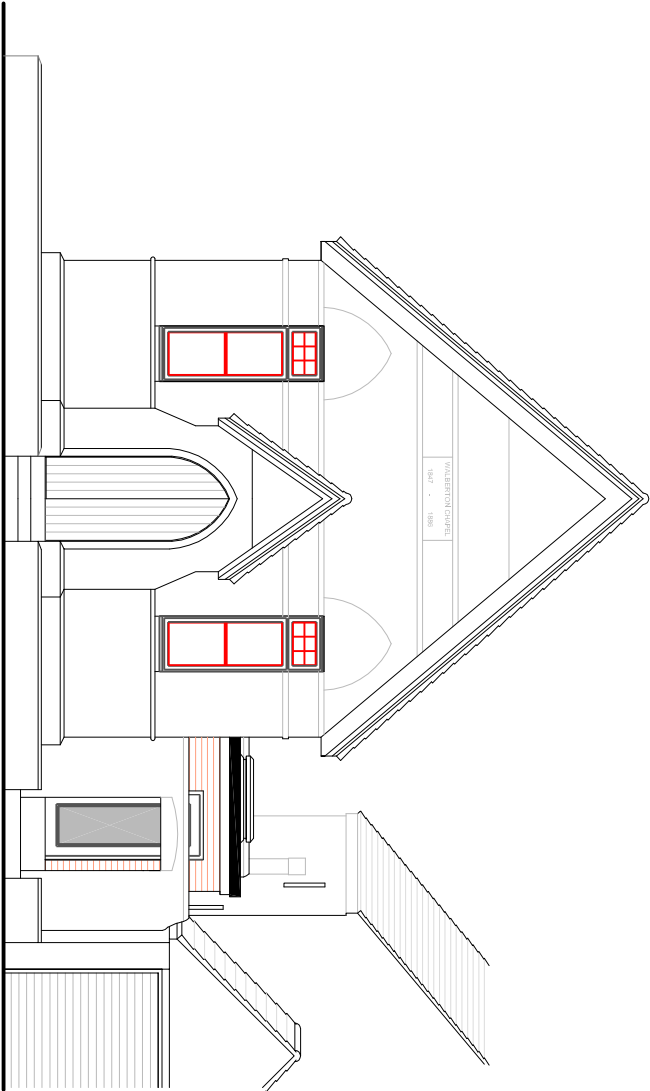


FRONT ELEVATION

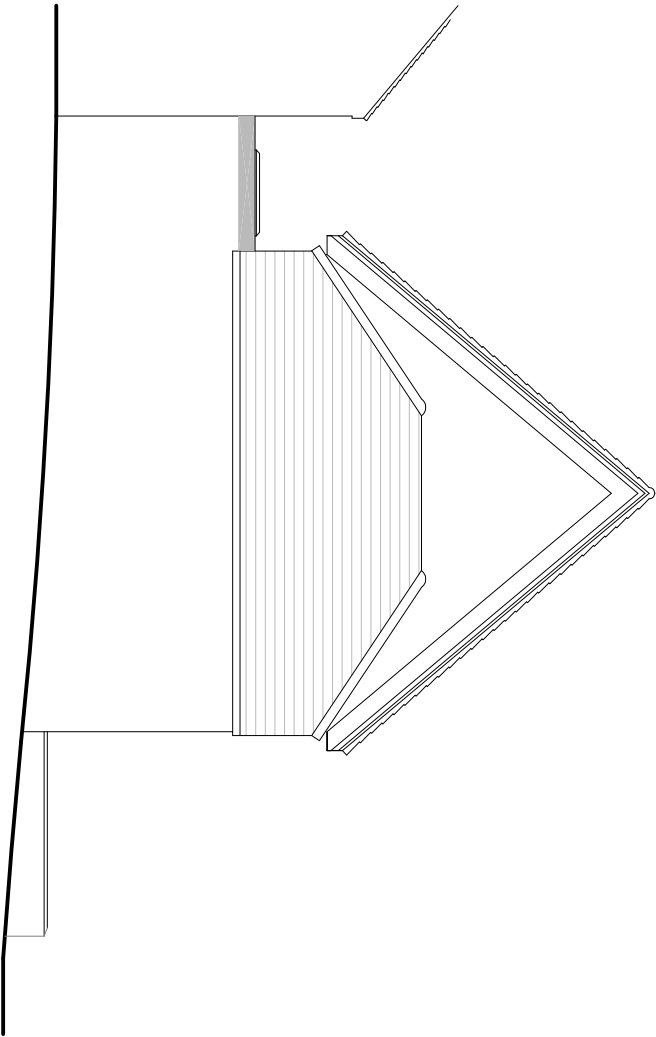

REAR ELEVATION

PROPOSED ELEVATIONS

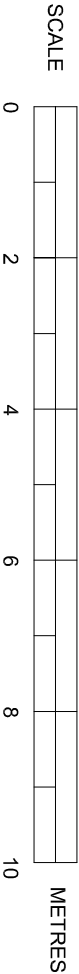

SUSSEX BUILDING CONSULTANCY LIMITED

WALBERTON BAPTIST CHURCH, THE STREET,
WALBERTON, WEST SUSSEX.

SCALE - 1/100 REV - A DATE - 27/06/2017



LABC

3 NORTHGATE ROAD
BOGNOR REGIS
TEL - (01243) 861379