



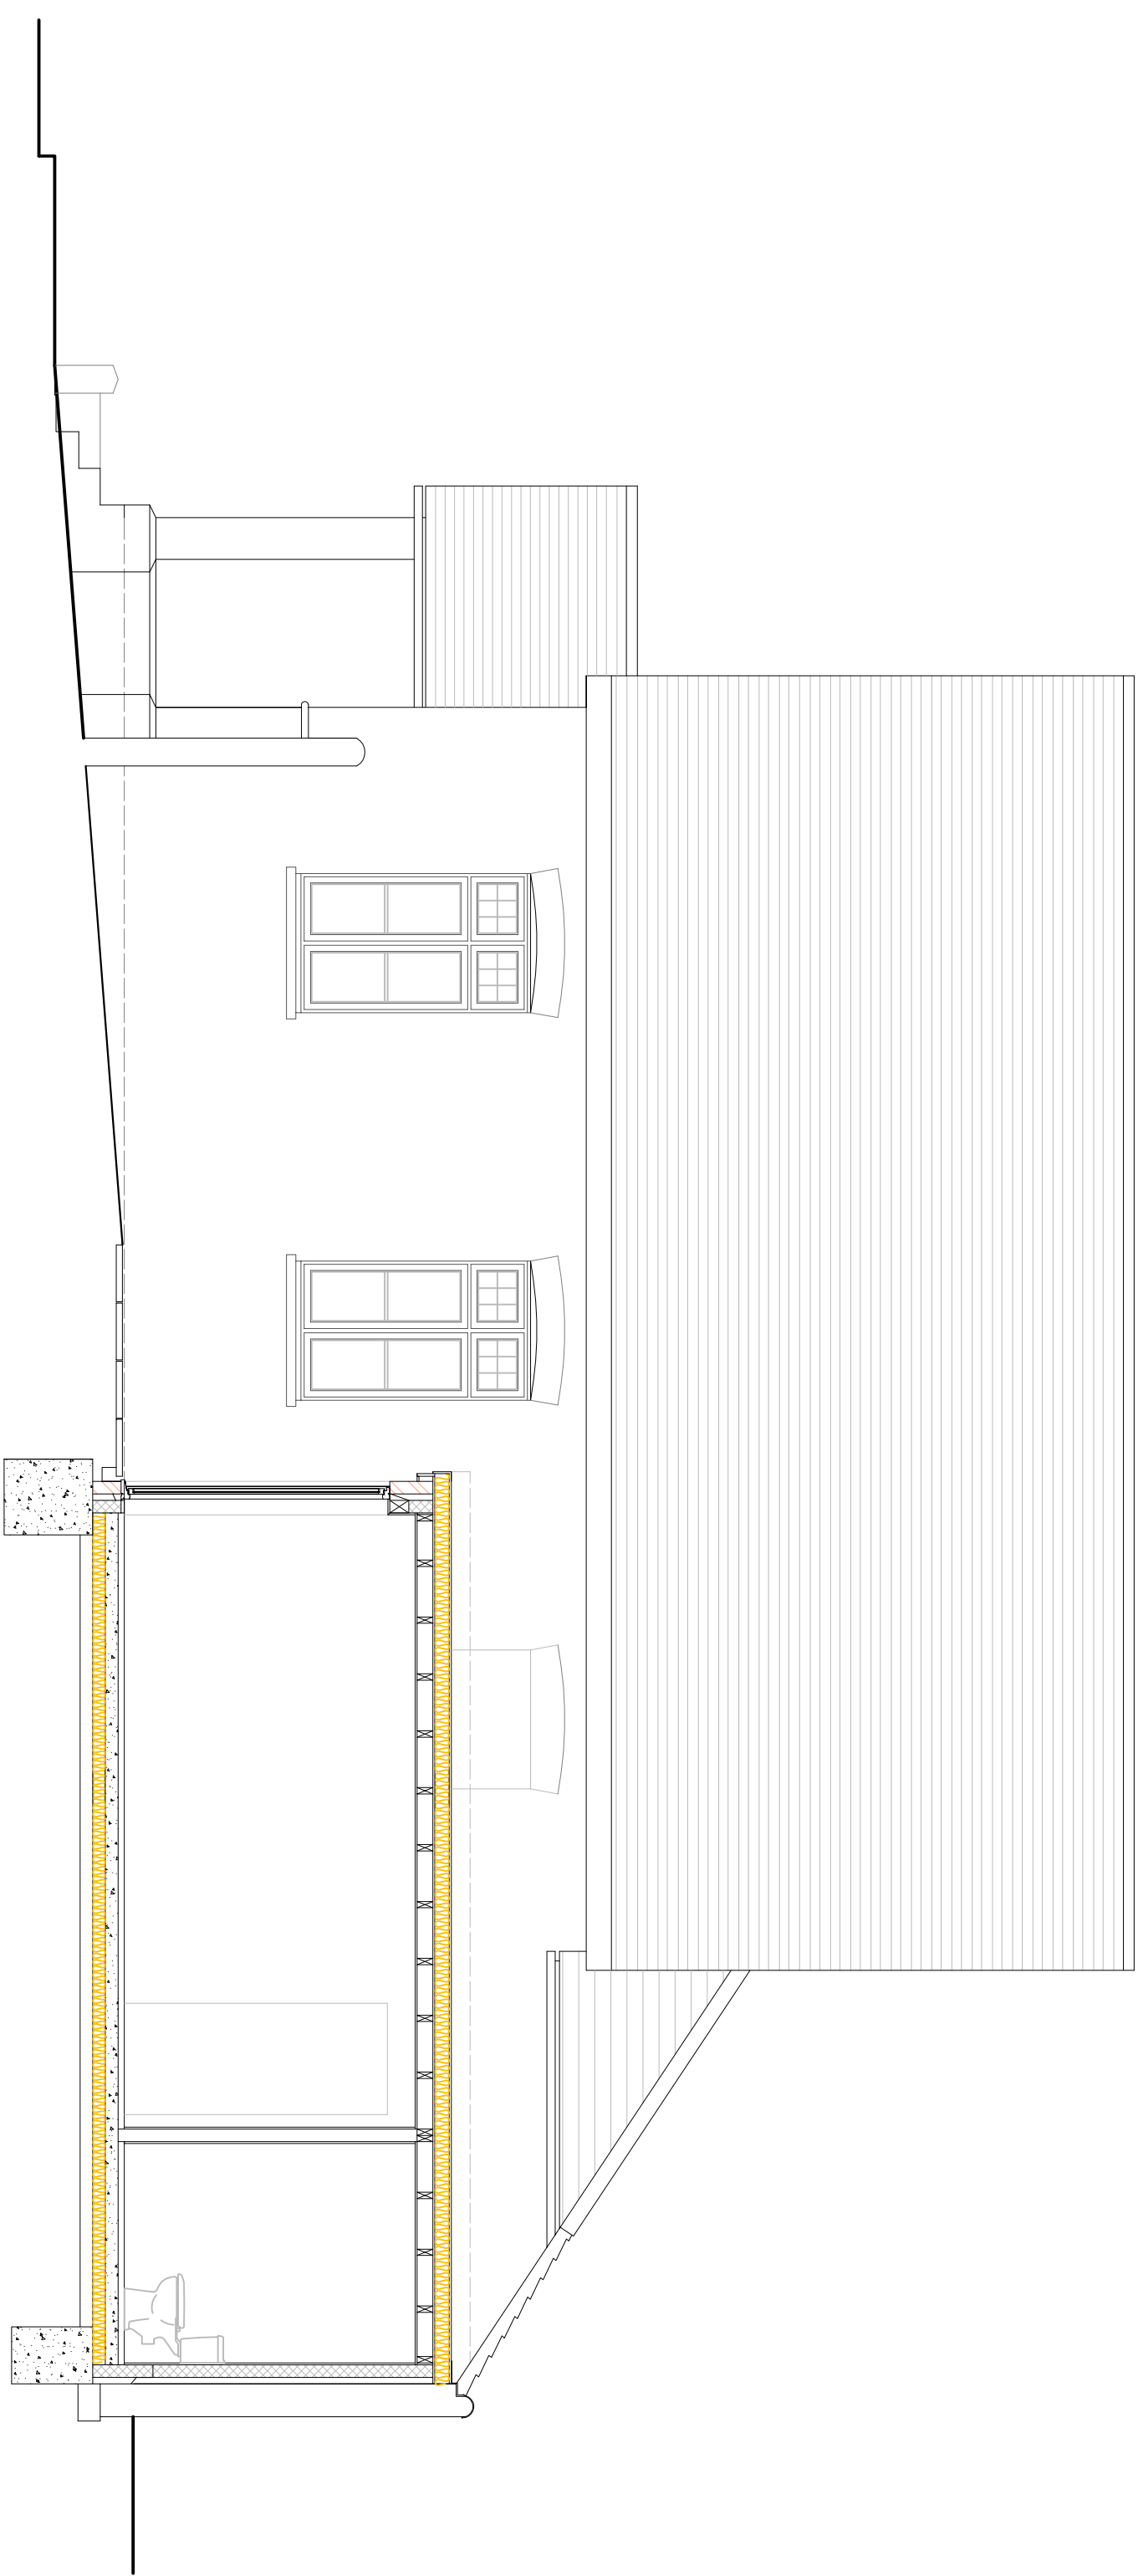

PROPOSED CROSS SECTION

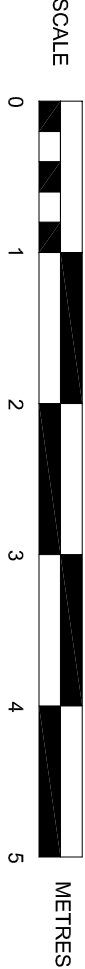

SUSSEX BUILDING CONSULTANCY LIMITED	
WALBERTON BAPTIST CHURCH, THE STREET, WALBERTON, WEST SUSSEX.	LABC partner
SCALE - 1/50 REV - DATE - 23/06/2017	3 NORTHGOTE ROAD BOGNOR REGIS PO21 5LZ TEL/FAX - (01243) 861379