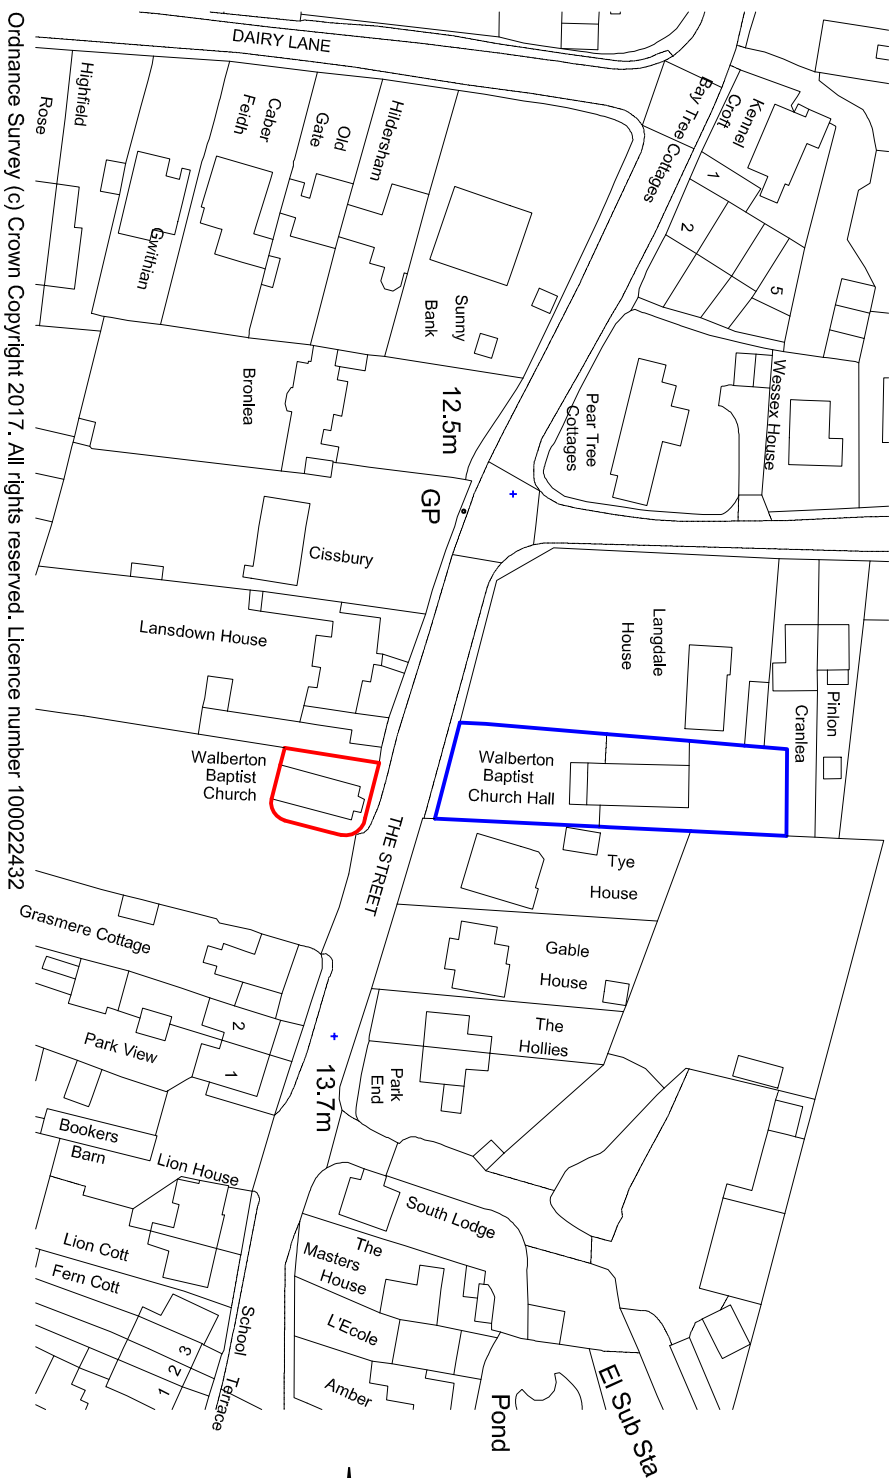


LOCATION PLAN - 1/1250

SUSSEX BUILDING CONSULTANCY LIMITED		
WALBERTON BAPTIST CHURCH, THE STREET, WALBERTON, WEST SUSSEX.		
SCALE - 1/1250 REV - DATE - 09/06/2017		
3 NORTHCOTE ROAD BOGNOR REGIS PO21 5LZ TEL/FAX - (01243) 861379		