


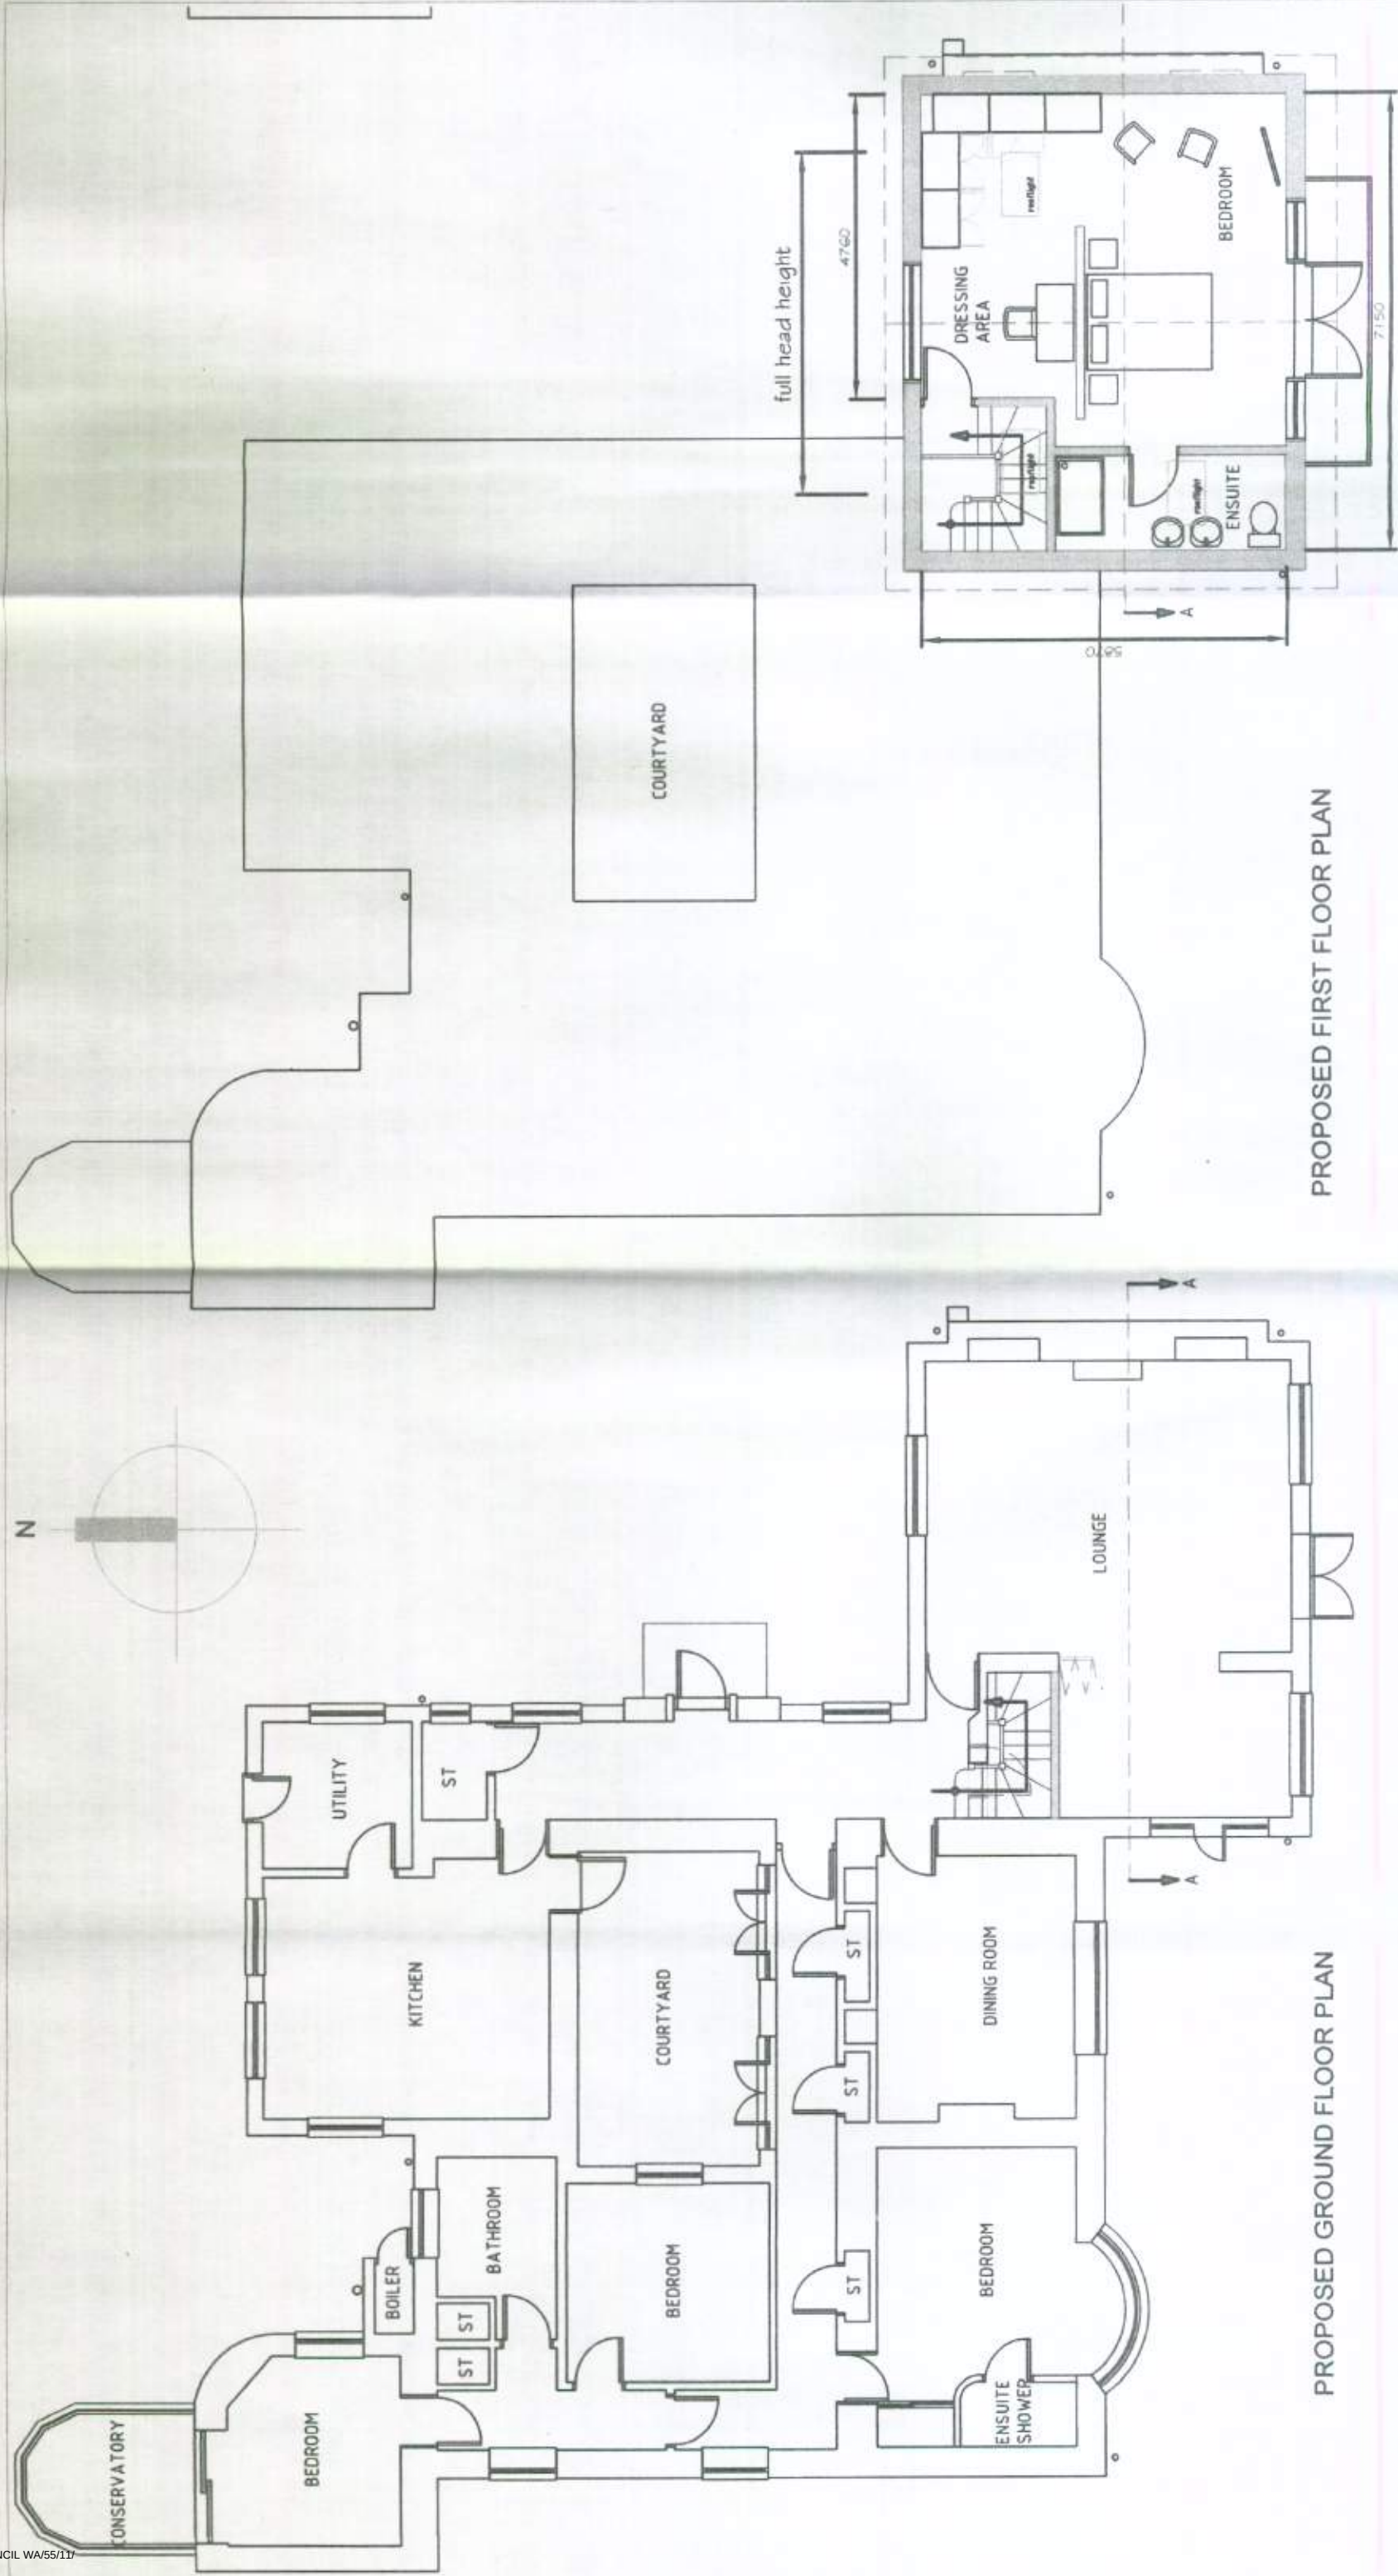

PROPOSED FIRST FLOOR PLAN

PROPOSED GROUND FLOOR PLAN

PROJECT		DRAWING		REVISION		LETTER	REVISION	DATE
MR & MRS WALBY SHALLOWSHAW THE STREET WALBERTON		PROPOSED PLANS		40/05 P.A.				
PROJECT STAGE		SCALE	1 100	DRAWN	LA	This scheme is subject to town planning and all other necessary consents. All dimensions and levels to be checked on site. This drawing is to be read in conjunction with other relevant drawings and documents. Report all discrepancies to the Architect before work commences. AM Design is the trading name of AM Design Ltd © AM Design Ltd All rights reserved.		
PLANNING		DATE	MAY 2011	CHECKED				
ARCHITECTURE DESIGN DEVELOPMENT								
Leeza Aldis-Hobbs								
ARB RIBA SPAB								
Amdesign								
07756 329400								
leeza@amdesignltd.co.uk								
Mob:								
e-mail								