



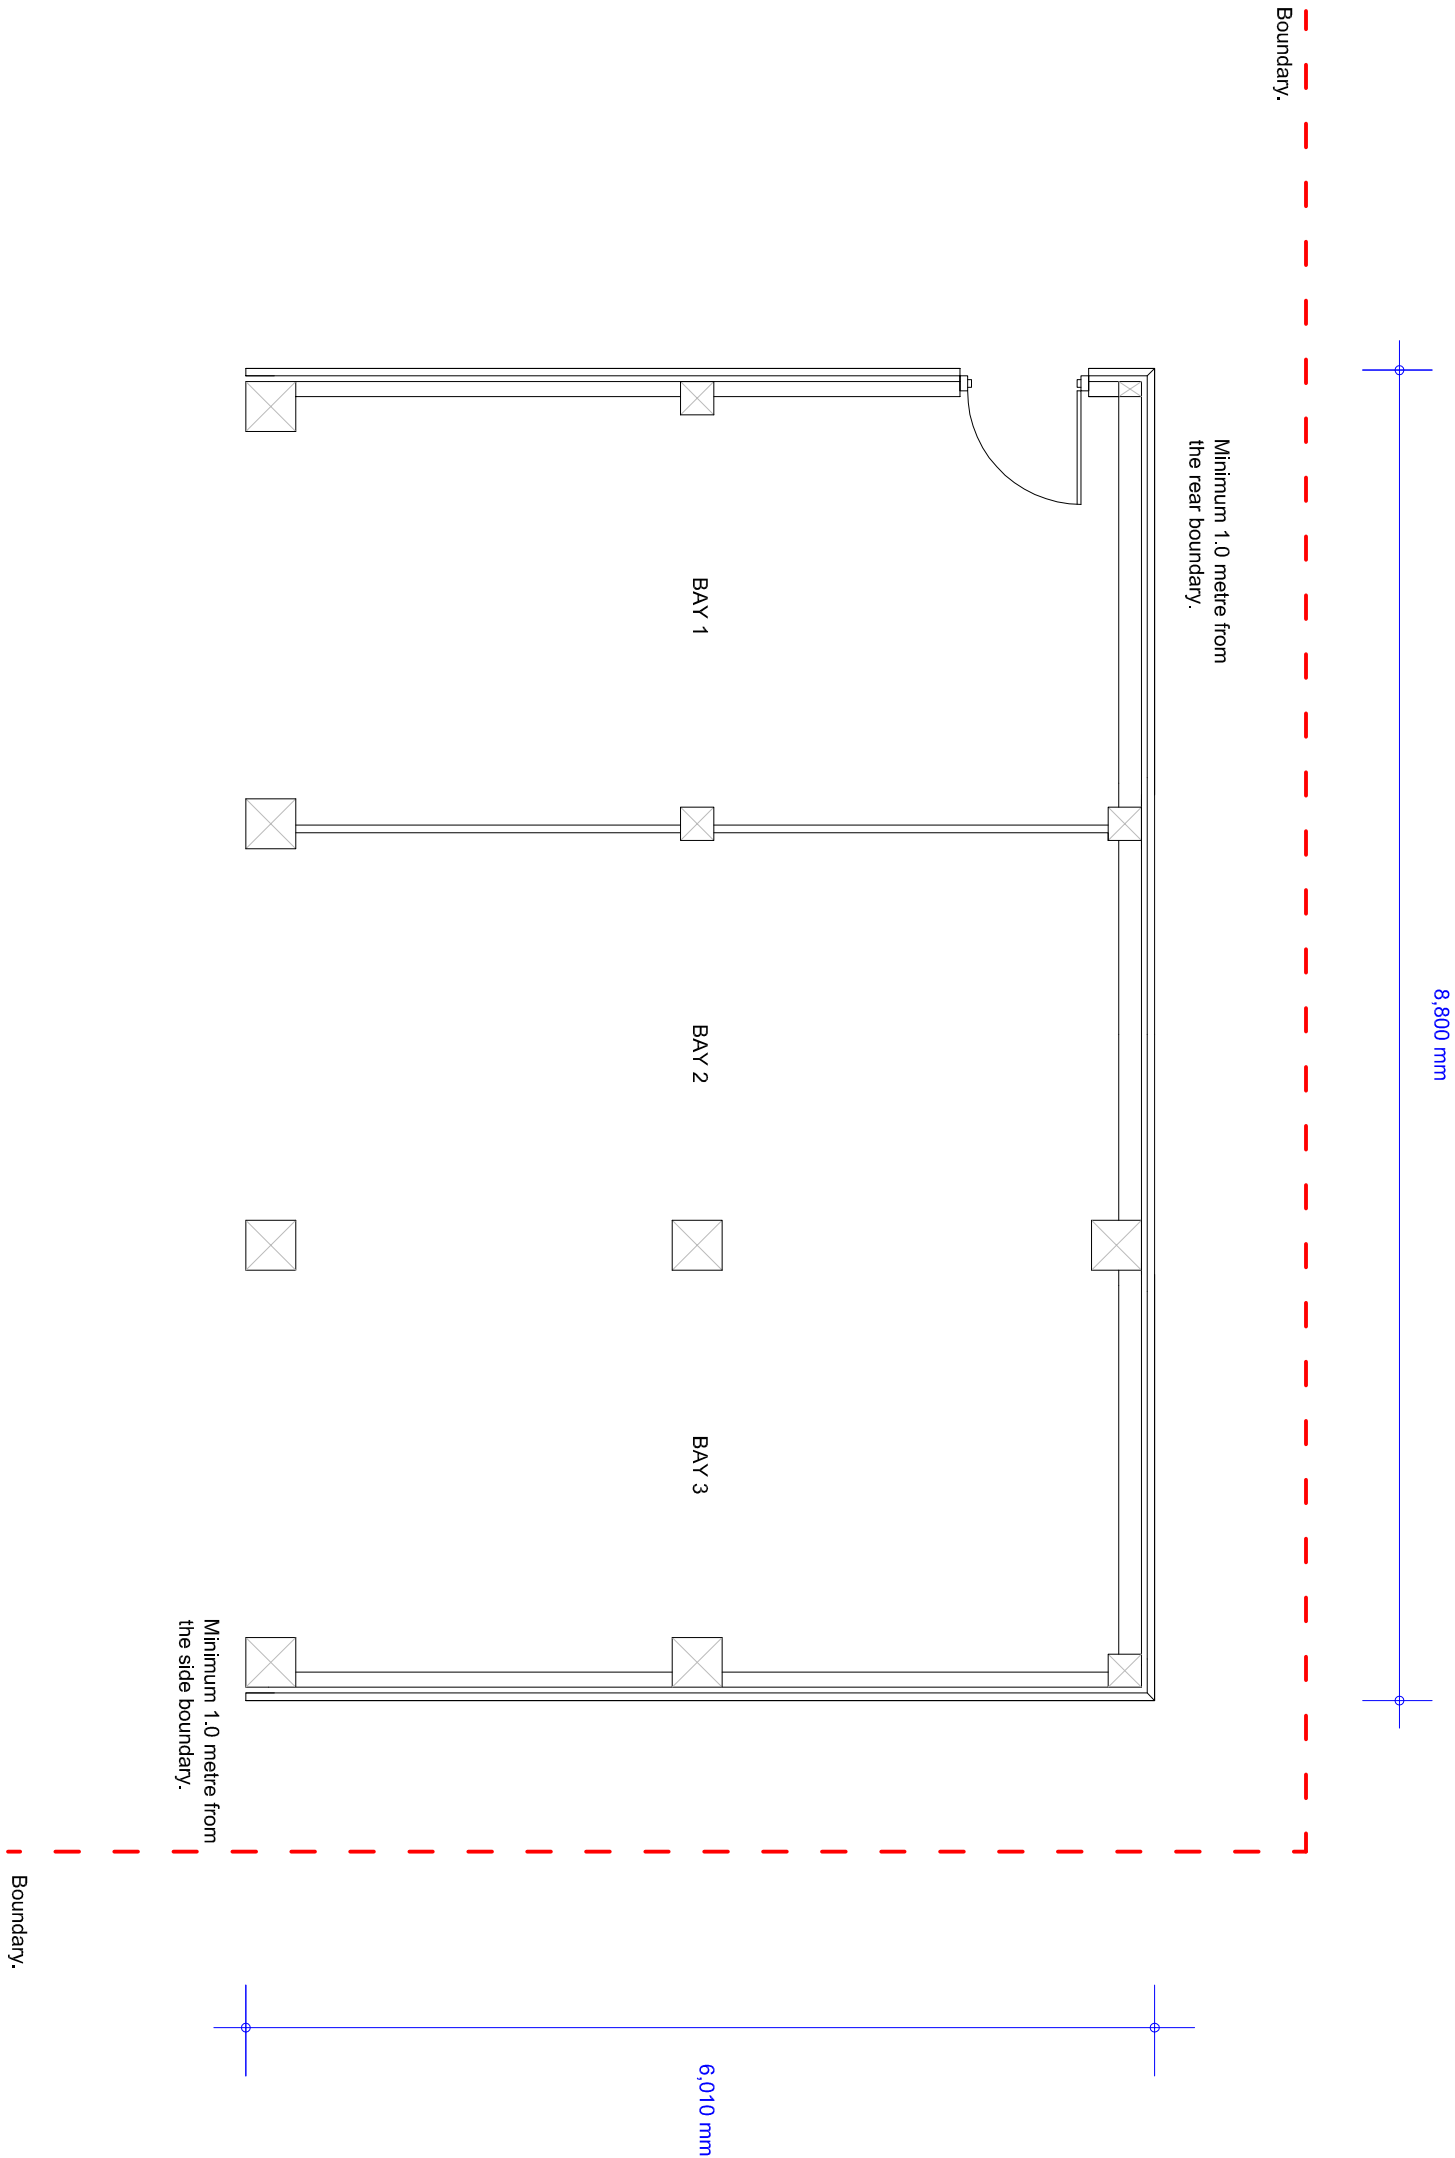

PROPOSED GROUND FLOOR PLAN

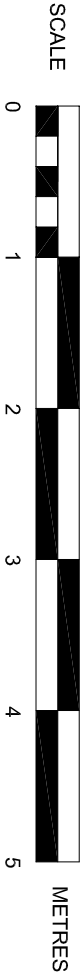

SUSSEX BUILDING CONSULTANCY LIMITED	
RICHMOND HOUSE, ARUNDEL ROAD, FONTWELL, WEST SUSSEX.	
SCALE - 1/50 REV - A DATE - 11/12/2013	
 partner LABC	3 NORTHCOTE ROAD BOGNOR REGIS PO21 5LZ TEL/FAX • (01243) 861379