



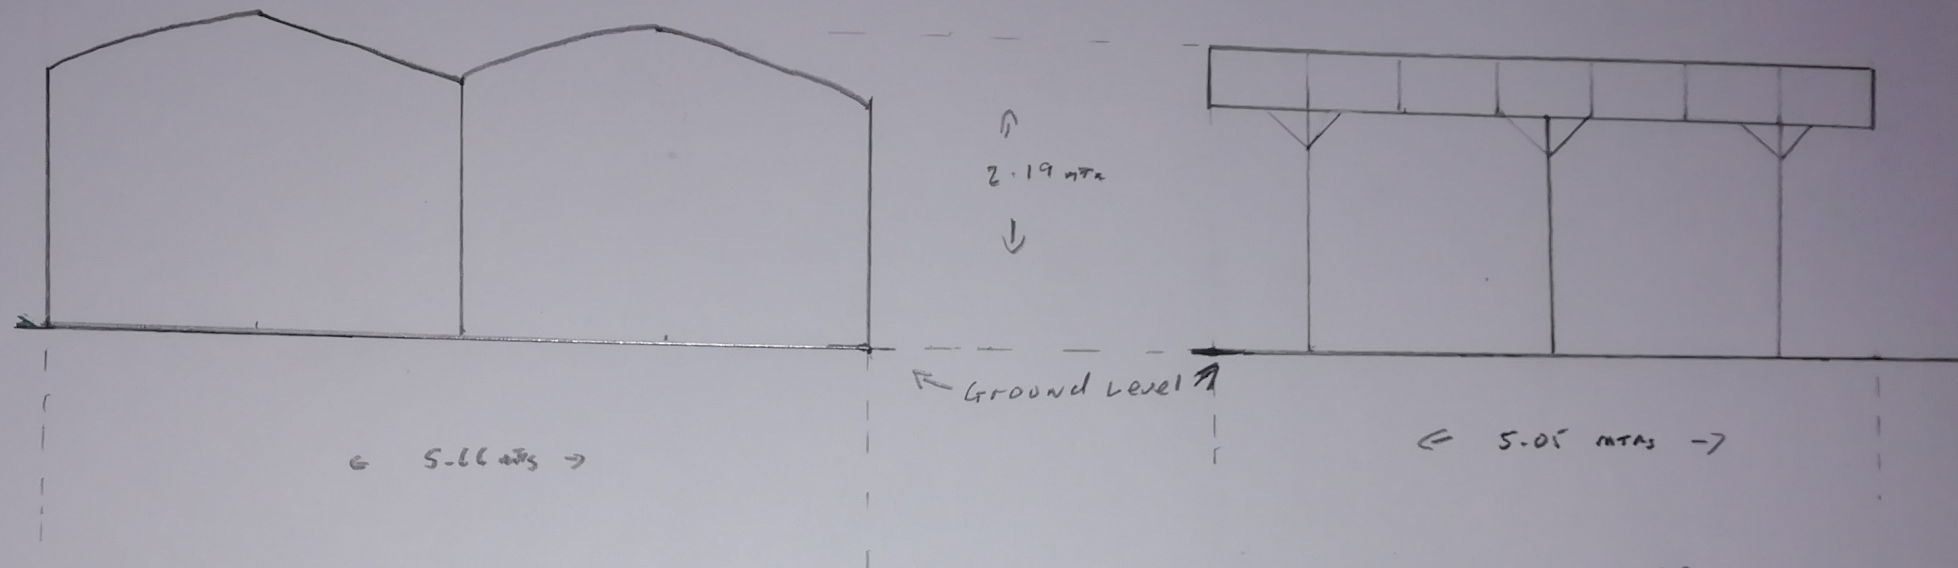

SCALE 1:50

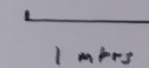

Existing
WOOD FENCES

1.7mtr
Height →

1.9mtr height ↓

0.3mtr
gap

0.3mtr
gap

Proposed Elevation of New car port
5 Wood acres Fontwell PNB OSF
SCALE 1:50
2 Oct 2020
Prepared by
Steve Darlington